City of Cranston
Zoning Board of Review
Application

Application for exception or variation under the zoning ordinance "City of Cranston Zoning Code, December 1994 Edition as amended."

To: Cranston Zoning Board of Review
35 Sockanosset Crossroad Suite 6
Cranston, RI 02920

Date: 03/08/21

THE UNDERSIGNED HEREBY APPLIES TO THE ZONING BOARD OF REVIEW FOR AN EXCEPTION OR A VARIATION IN THE APPLICATION OF THE PROVISIONS OR REGULATIONS OF THE ZONING ORDINANCE AFFECTING THE FOLLOWING DESCRIBED PREMISES IN THE MANNER AND ON THE GROUNDS HEREINAFTER SET FORTH.

OWNER: TKG Cranston Development LLC

ADDRESS: 211 N Stadium Blvd #201, Columbia, MO ZIP CODE: 65203

APPLICANT: Security Vault Works, Inc.

ADDRESS: 550 Clark Drive, Budd Lake, NJ ZIP CODE: 07828

LESSEE: _____

ADDRESS: _____ ZIP CODE: _____

1. ADDRESS OF PROPERTY: 1176 Plainfield Pike
2. ASSESSOR'S PLAT #: 37-1 BLOCK #: _____ ASSESSOR'S LOT #: 3 WARD: _____
3. LOT FRONTAGE: 940.9' LOT DEPTH: 1,346'+/- LOT AREA: 29.15 acres
4. ZONING DISTRICT IN WHICH PROPERTY IS LOCATED: C-4 (ZONE) 12,000 sf min. (AREA LIMITATION) 35' (HEIGHT LIMITATION)
5. BUILDING HEIGHT, PRESENT: <35' PROPOSED: No change
6. LOT COVERAGE, PRESENT: 17.4% PROPOSED: No change
7. HOW LONG HAVE YOU OWNED THE ABOVE PREMISES? N/A
8. ARE THERE ANY BUILDINGS ON THE PREMISES AT PRESENT? Yes
9. GIVE SIZE OF EXISTING BUILDING(S): 154,240+/- sf, 62,860+/- sf, 3,850+/- sf
10. GIVE SIZE OF PROPOSED BUILDING(S): N/A - no building proposed
11. WHAT IS THE PRESENT USE? Commercial
12. WHAT IS THE PROPOSED USE? Drive-Up ATM
13. NUMBER OF FAMILIES FOR WHICH BUILDING IS TO BE ARRANGED: N/A

14. DESCRIBE IN DETAIL THE EXTENT OF PROPOSED ALTERATIONS: Construction of new drive-up ATM with associated canopy, lighting fixture, and bollards. Access to the ATM will be provided by a looped vehicular access drive.

15. HAVE YOU SUBMITTED PLANS TO THE BUILDING OFFICIAL? No

16. WERE YOU REFUSED A PERMIT? No

17. PROVISION OR REGULATION OF THE ZONING ORDINANCE OR STATE ENABLING ACT UNDER WHICH APPLICATION FOR EXCEPTION OR VARIANCE IS MADE.

Special Permit for "Kiosk, freestanding exterior" use within the Commercial (C-4) zone.

18. STATE GROUNDS FOR EXCEPTION OR VARIANCE IN THIS CASE: N/A - No exception or variance requested

SIGNATURE OF APPELLANT(S) AND ATTORNEY (IF APPLICABLE) IS REQUIRED AND MUST BE LEGIBLE.

RESPECTFULLY SUBMITTED,

(OWNER SIGNATURE)	N/S (PHONE NUMBER)
(OWNER SIGNATURE)	(PHONE NUMBER)
(APPLICANT SIGNATURE)	973-347-2800 (PHONE NUMBER)
(LESSEE SIGNATURE)	(PHONE NUMBER)
(ATTORNEY SIGNATURE)	(PHONE NUMBER)

(ATTORNEY NAME-PLEASE PRINT)

ATTORNEY ADDRESS:

PRE-ZONING APPLICATION MEETING: (PLANNING DEPT. SIGNATURE) 10/10/21 (DATE)

BOHLER//

Project Narrative:

The subject site is located at 1776 Plainfield Pike and comprised of one parcel (Assessors map 37-1, Lot 3) containing approximately 29.15 acres. The proposed drive-up ATM will be located within the parking area to the north of the McDonald's restaurant within the retail development plaza. The zoning district is Commercial C-4 Highway Business and a "kiosk, freestanding exterior" use is allowed via Special Permit application with the Zoning Board of Review.

The redevelopment project includes the construction of a new drive-up ATM facility with associated canopy, lighting fixture, and bollards within the. As a result of the project, 13 existing parking spaces will be removed. Per the record Walmart expansion design Site Plan prepared by Bohler dated February 19, 2010 and last revised April 1, 2011, the plaza proposed a total of 1,138 parking spaces and 1,111 parking spaces are required. The removal of 13 parking spaces would result in a total of 1,125 parking spaces, maintaining compliance with the requirements set forth in the Zoning Bylaws.

Site investigations revealed no observed obstructions that would impede construction of the drive-up ATM location. An existing sewer manhole and associated pipe are within the project area, however, it appears this will not be affected. Along with construction of the facility, the project will also create a new landscaped island containing 165 square feet just southwest of the ATM to create an additional drive aisle for traffic circulation. The project proposes to maintain the existing grading and drainage runoff patterns.

The project was presented at an informal Development Plan Review meeting on January 27th. After discussing, the committee agreed that given the limited scope of the project, a DPR review and approval was not required. The recommendation as to prepare a Special Permit Application with the Zoning Board of Review.

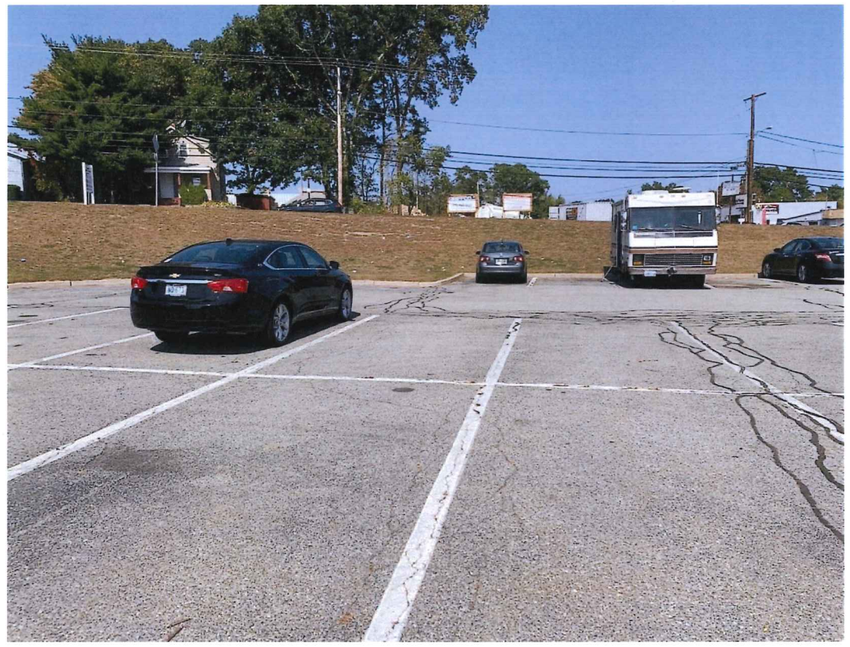

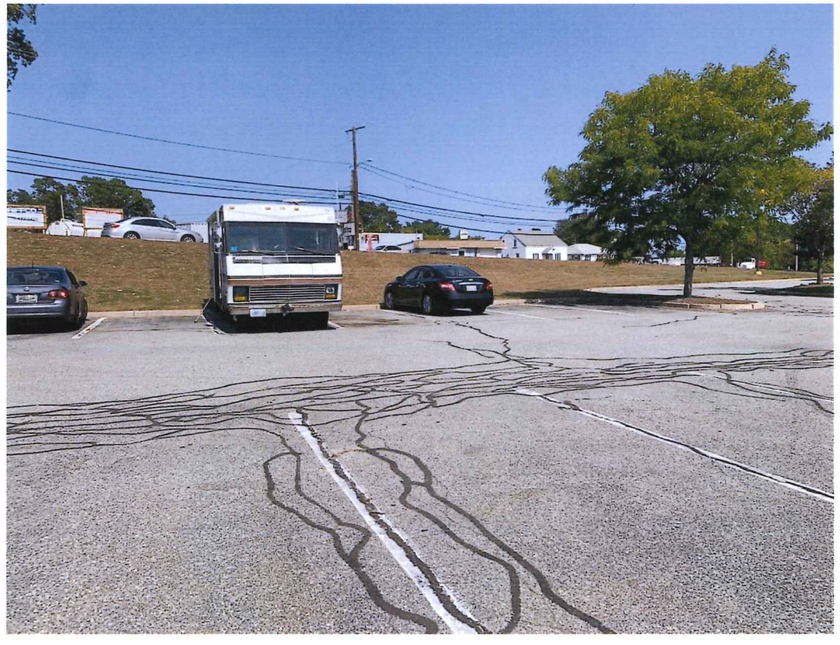

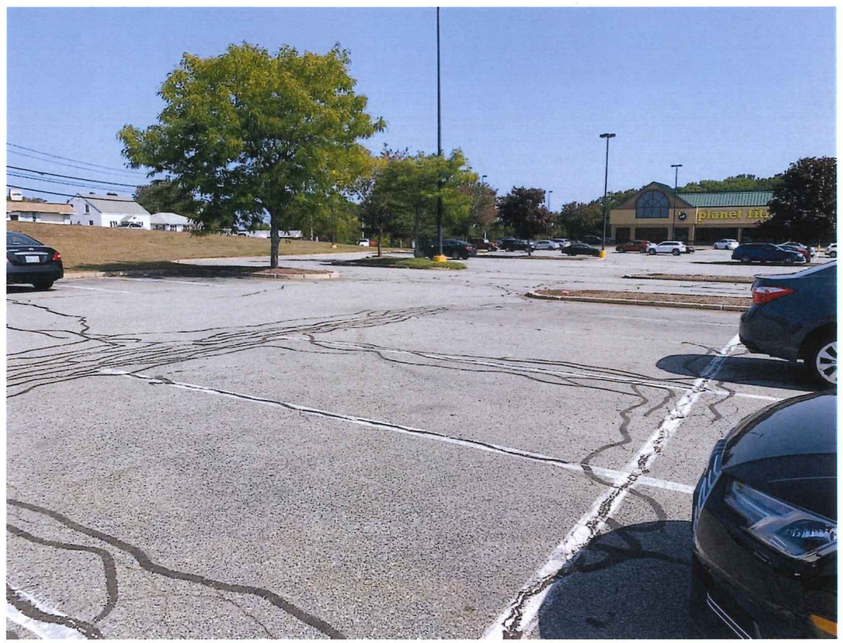
planet fitness

1776 Plainfield Pike 400' Radius Plat 37 Lot 3

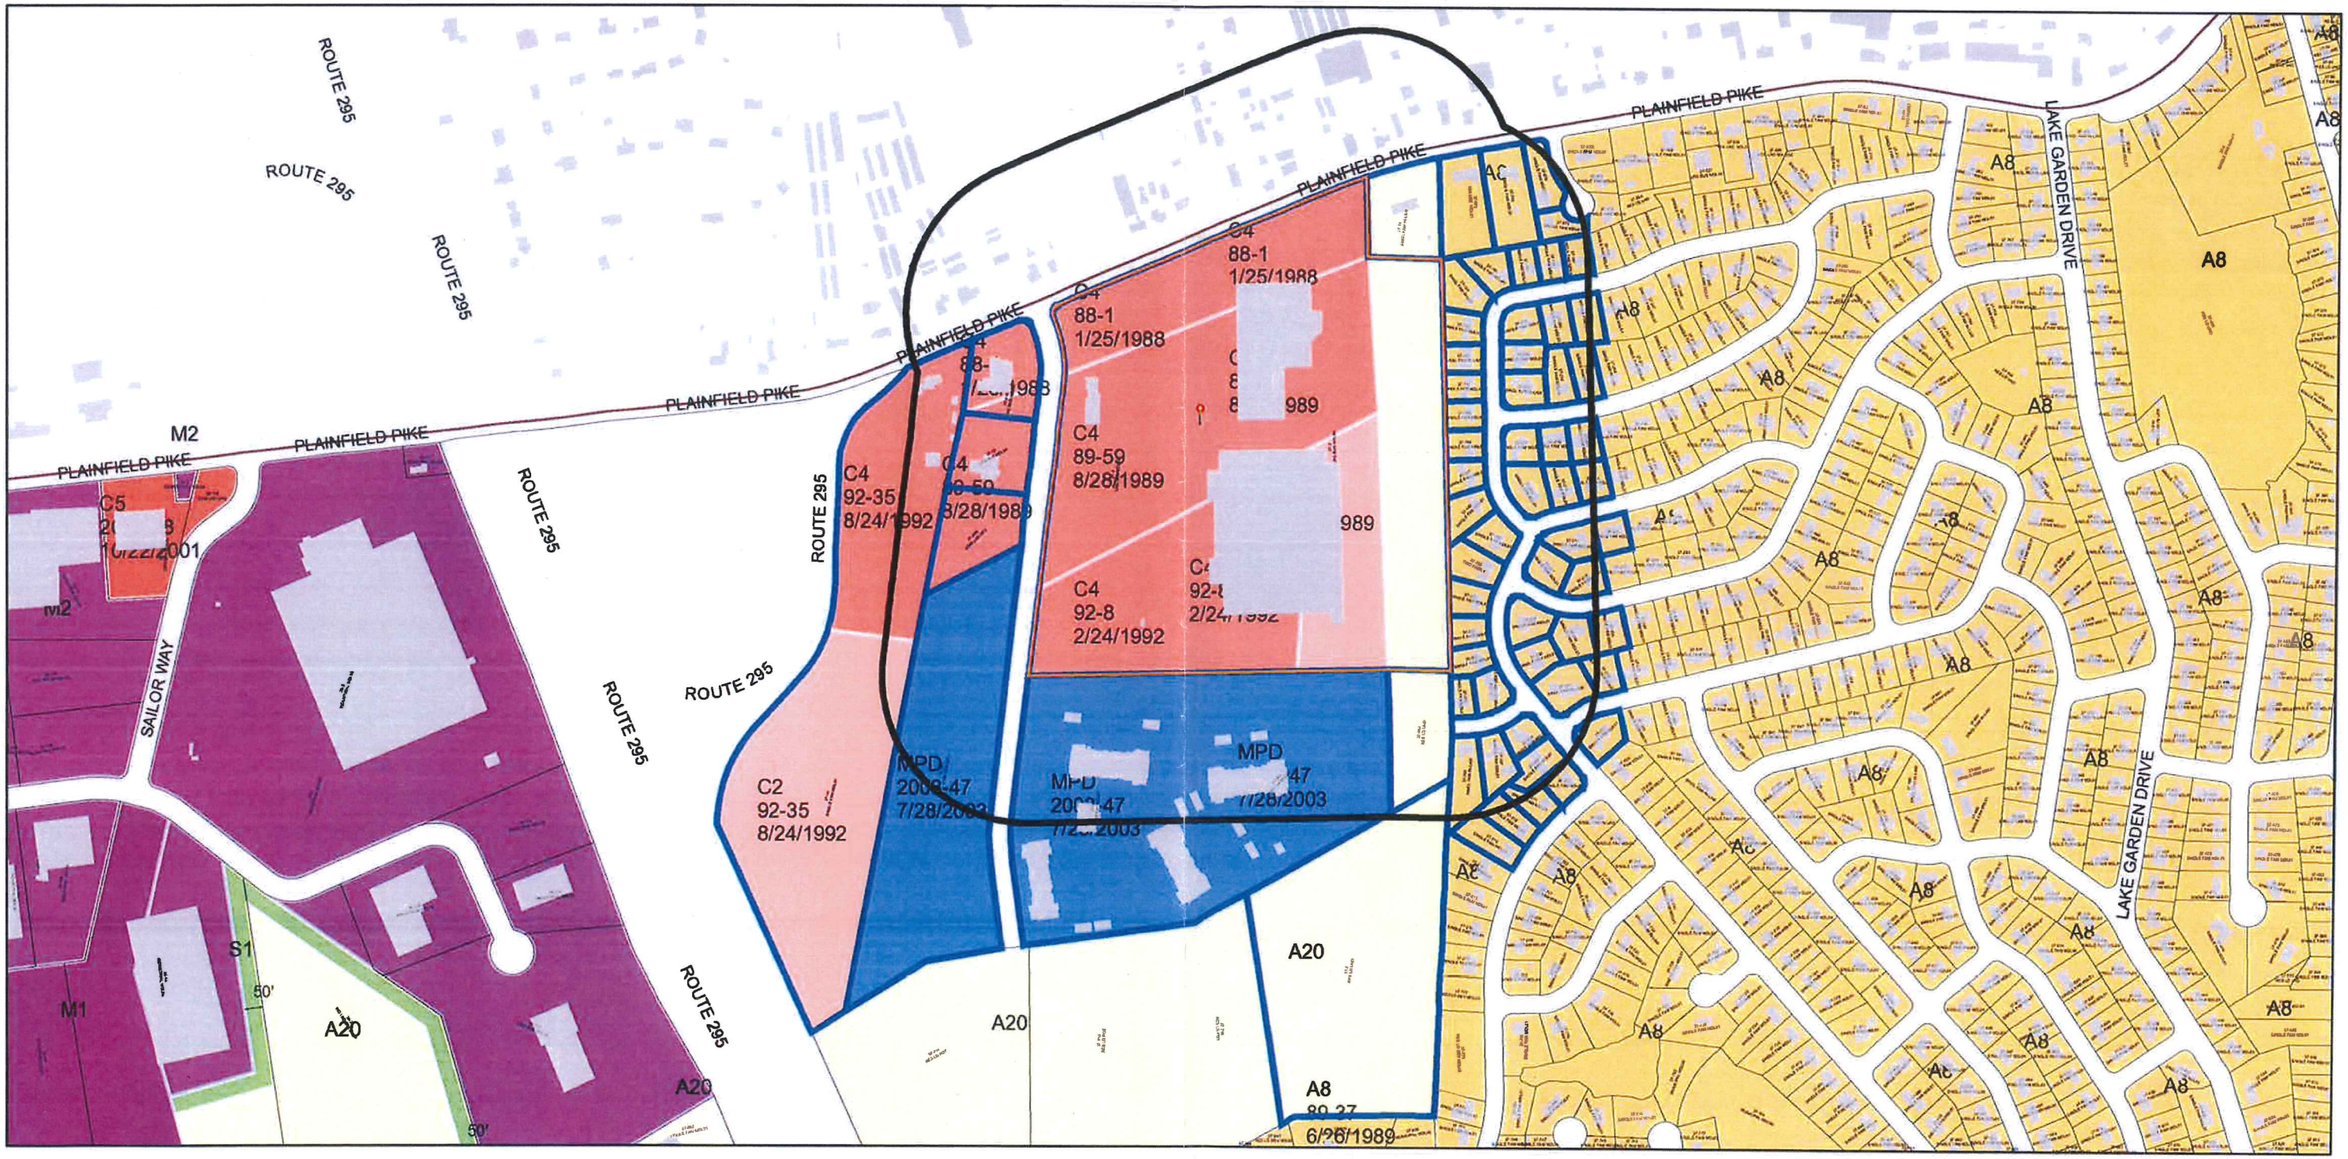

2/1/2021, 9:02:42 AM

1:4,789

0 0.05 0.1 0.2 mi

0 0.075 0.15 0.3 km

City of Cranston

Parcel Outlines	Buildings	A20	C1	M2
Plat Boundaries	Zoning Dimensions	A12	C2	EI
Parcel ID Labels	Historic Overlay District	A8	C3	MPD
Streets Names	**Zoning**	A6	C4	S1
Cranston Boundary	none	B1	C5	Other
Parcels	A80	B2	M1	

Web User

City of Cranston | City of Providence, Department of Planning and Development |

CANOPY ELECTRICAL REQUIREMENTS (NOT INCLUDING ATM MACHINE, SECURITY CAMERA & RELATED APPLIANCES):

LEDS: (41) 7100°K WHITE SLOAN PRISM #701269-7WSJ1-MB
(43) BLUE SLOAN PRISM #701269-BLSJ1-MB
DOWNLIGHTS: (2) E-CONOLIGHT 5000K WHITE LED LIGHT FIXTURE #E-CSA04A-W50W @ 0.37A
LED POWER SUPPLY: (3) SLOAN #701507-60C1 @ 0.70A
TOTAL LOAD: 2.84 AMPS @ 120VAC
CIRCUITS: (1) 20 AMP REQ'D.

ALL EXPOSED PAINTED SURFACES SHALL BE COATED WITH MATTHEWS #282-208SP VOC GLOSS CLEAR, WITH MINIMUM 2 MILS DRY FILM THICKNESS (DFT) PER MATTHEWS APPLICATION SPECIFICATIONS.

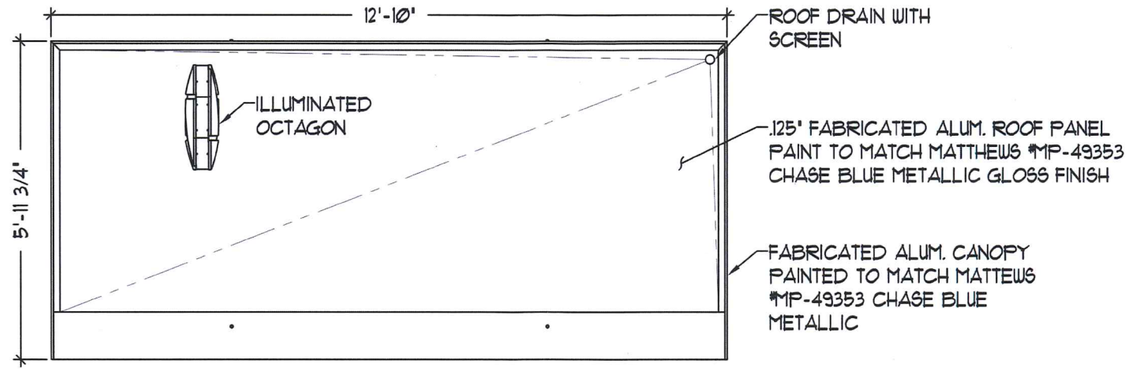

TOP VIEW

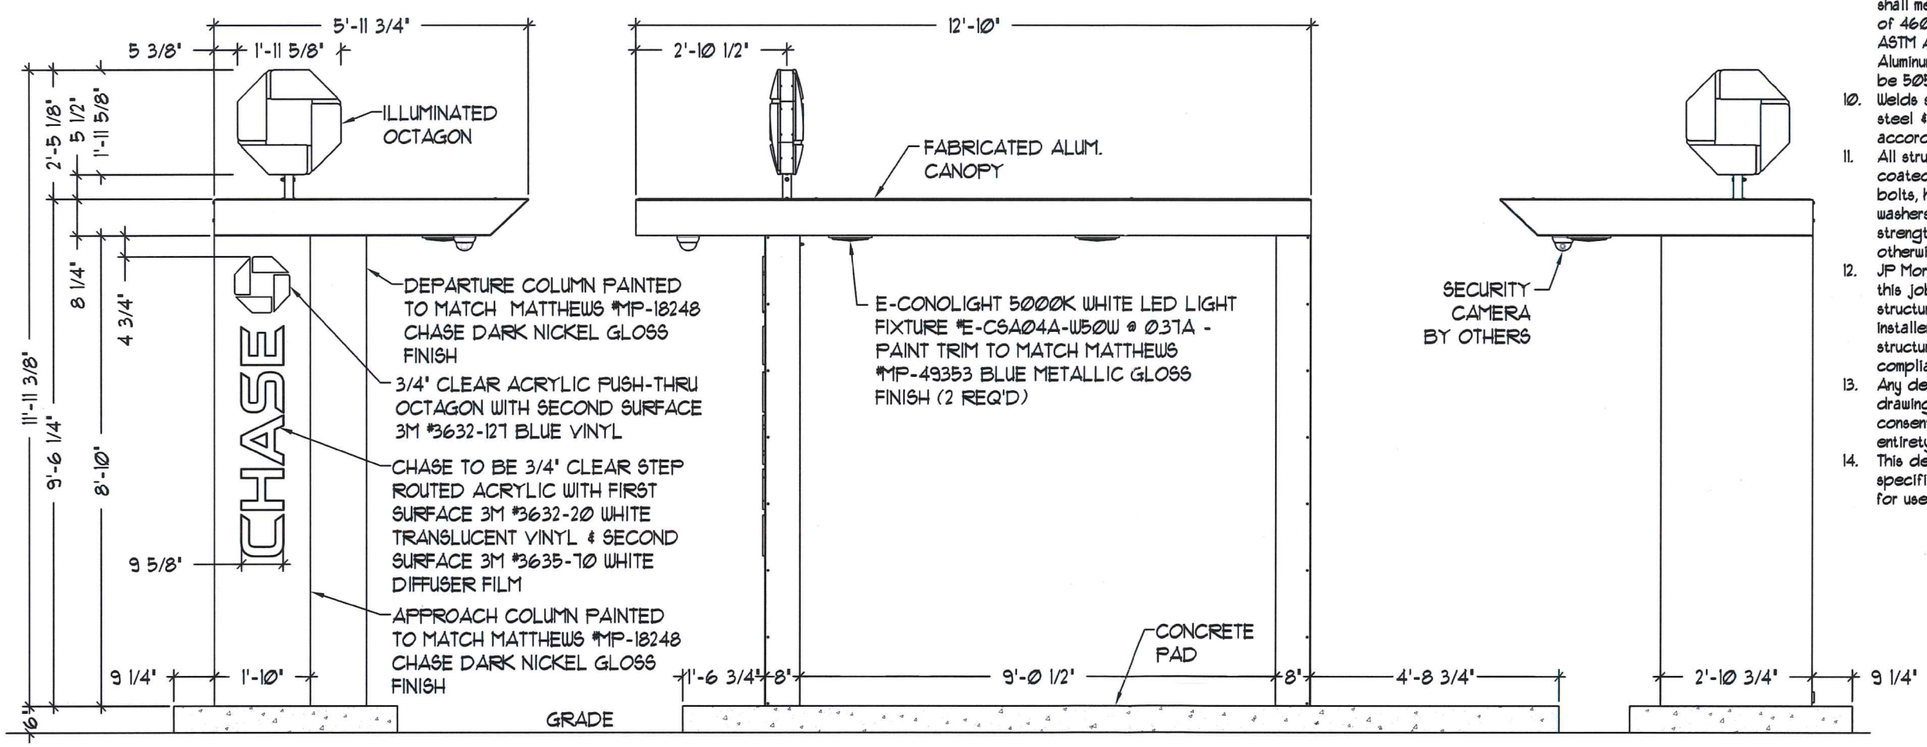

APPROACH ELEVATION

ELEVATION

DEPARTURE ELEVATION

General Notes:

1. Design is based on a 115 mph, 3 second gust wind design per IBC 2015, Category II, Exposure C. 40psf Ground Snow Load.
2. Spread foundation is based on a presumptive safe vertical soil bearing pressure minimum of 2000 psf.
3. A soil report was not provided. Foundation analysis assumes Soil Classification 4. Allowable bearing pressure should be verified prior to placement of concrete. In the event that the stated requirements are not met and conditions appear deleterious, cease and secure excavation and immediately contact the project manager.
4. Foundation shall not be placed at the top of, or on the side of a slope exceeding 3:1, or adjacent to a fill slope unless re-evaluated by a competent Professional Engineer. Do not place foundation in fill.
5. Concrete shall be mixed to attain a minimum 28 day compressive strength of 3000 psi.
6. Steel reinforcing bars shall conform to ASTM A615, Grade 60 with deformations in accordance with ASTM A305. Welding of reinforcing bars is prohibited.
7. All voids between column base plate and foundation surface shall be completely filled with high-strength, non-shrink grout.
8. Anchor bolts shall meet ASTM F1554 Grade 36. Exposed surfaces shall be galvanized or coated to prevent corrosion.
9. All support members shall be free from defects. Steel tube shall meet ASTM A500 Grade B with a minimum yield strength of 46000 psi. Steel angle, channel and plate shall meet ASTM A36. Extruded aluminum shapes shall be 6061-T6 alloy. Aluminum sheet shall be 3003-H14 alloy. Aluminum plate shall be 5052-H34 alloy.
10. Welds shall be made with E70xx low hydrogen electrodes for steel & with 5356 filler for aluminum by persons qualified in accordance with AWS standards within the past two years.
11. All structural bolts shall conform to ASTM A325, and be zinc coated unless noted otherwise. When used with structural bolts, heavy hex nuts shall conform to ASTM A563, and washers shall conform to ASTM F436. Pretension all high strength bolts using the Turn-of-Nut method unless noted otherwise.
12. JP Morgan Chase will not be responsible for the safety on this job site before, during or after installation of this structure. It is the responsibility of the contractors and installers to ensure that the installation and erection of this structure is performed using methods that are in full compliance with OSHA regulations.
13. Any deviation from this design or from any part of this drawing, including the General Notes, without prior written consent from JP Morgan Chase voids this drawing in its entirety.
14. This design is prototypical and should not be used for site specific applications unless reviewed and deemed suitible for use at that site by a competent Professional Engineer.

Chase Blue Metallic
Matthews paints 49353

Chase ATM Nickel
Matthews paints 18101

1 / A.7 Chase Canopy Details

Scale: Not To Scale

PROPOSED SITE PLAN DOCUMENTS

FOR

SECURITY VAULT WORKS, INC.

PROPOSED

DRIVE-UP ATM

LOCATION OF SITE

1176 PLAINFIELD PIKE, CITY OF CRANSTON

PROVIDENCE COUNTY, RHODE ISLAND

MAP #37-1, LOT #3

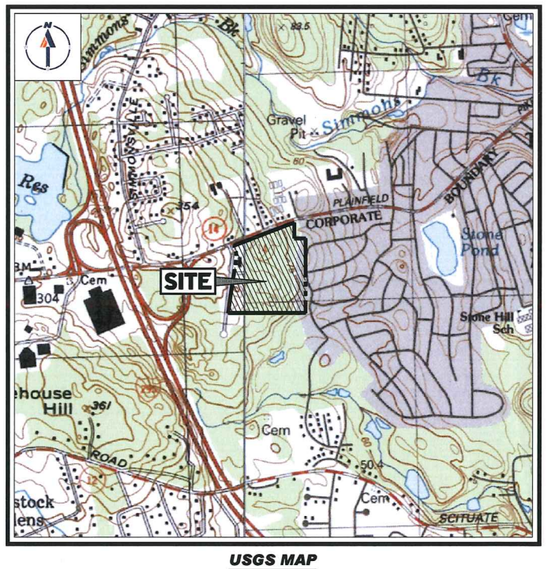

USGS MAP

SCALE: 1" = 1,000'
SOURCE: PROVIDENCE RHODE ISLAND USGS QUADRANGLE

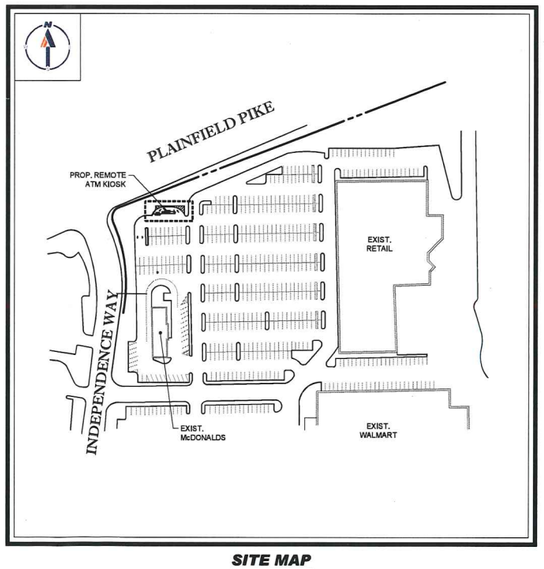

SITE MAP

SCALE: 1" = 150'

DRAWING SHEET INDEX

SHEET TITLE	SHEET NUMBER
COVER SHEET	C-101
GENERAL NOTES SHEET	C-102
DEMOLITION, SOIL EROSION & SEDIMENT CONTROL PLAN	C-201
SITE LAYOUT, GRADING & UTILITY PLAN	C-301
CONSTRUCTION DETAIL SHEET	C-401
SITE PLAN (BY OTHERS)	1 SHEET

PREPARED BY

BOHLER

BOHLER

SITE CIVIL AND CONSULTING ENGINEERING
LAND SURVEYING
PROGRAM MANAGEMENT
LANDSCAPE ARCHITECTURE
SUSTAINABLE DESIGN
PERMITTING SERVICES
TRANSPORTATION SERVICES

INFORMATION, DATA AND DESIGNS CONTAINED HEREIN ARE THE PROPERTY OF BOHLER AND SHALL NOT BE REPRODUCED WITHOUT WRITTEN AUTHORIZATION/VERIFICATION OR APPROVAL FROM BOHLER. ©2020

REVISIONS

REV	DATE	COMMENT	DRAWN BY / CHECKED BY

Know what's below. Call before you dig.

ALWAYS CALL 811

It's fast. It's free. It's the law.

PERMIT SET

THIS DRAWING IS INTENDED FOR MUNICIPAL AND/OR AGENCY REVIEW AND APPROVAL. IT IS NOT INTENDED AS A CONSTRUCTION DOCUMENT UNLESS INDICATED OTHERWISE.

PROJECT No.:	W201231
DRAWN BY:	CFD
CHECKED BY:	RMM/JF
DATE:	03/08/2021
CAD I.D.:	W201231-CVL-0

PROJECT:

PROPOSED SITE PLAN DOCUMENTS

FOR

SECURITY VAULT WORKS, INC.

PROPOSED
DRIVE-UP ATM

MAP #37-1, LOT #3
1776 PLAINFIELD PIKE
CITY OF CRANSTON
PROVIDENCE COUNTY,
RHODE ISLAND

BOHLER

352 TURNPIKE ROAD
SOUTHBOROUGH, MA 01772
Phone: (508) 480-9900

www.BohlerEngineering.com

JOSHUA G. SWERLING
REGISTERED PROFESSIONAL ENGINEER
CIVIL

SHEET TITLE:

COVER SHEET

SHEET NUMBER:

C-101

ORG. DATE - 03/08/2021

\\BOHLER.EREND.NET\SHARE\NEWJA-PROJECTS\2020\W201231\DRAWINGS\PLAN SETS\REVIEW\W201231-CVL-0----LAYOUT: C-101-COVR

GENERAL NOTES

CONTRACTOR IS RESPONSIBLE FOR COMPLIANCE WITH THE NOTES AND SPECIFICATIONS CONTAINED HEREIN. CONTRACTOR IS RESPONSIBLE TO ENSURE THAT ALL SUBCONTRACTORS FULLY AND COMPLETELY CONFORM TO AND COMPLY WITH THESE REQUIREMENTS.

1. THE FOLLOWING DOCUMENTS ARE INCORPORATED BY REFERENCE AS PART OF THIS SITE PLAN:
   - "FINAL SITE DEVELOPMENT PLANS, PROPOSED RETAIL DEVELOPMENT, 1776 PLAINFIELD PIKE & INDEPENDENCE WAY, SITE PLAN" PREPARED BY BOHLER ENGINEERING, DATED FEBRUARY 19, 2010, LAST REVISED APRIL 1, 2021.

   PRIOR TO THE START OF CONSTRUCTION, THE CONTRACTOR MUST VERIFY THAT HE/SHE HAS THE LATEST EDITION OF THE DOCUMENTS REFERENCED ABOVE. THIS IS CONTRACTOR'S RESPONSIBILITY.
2. ALL ACCESSIBLE (AKA ADA) PARKING SPACES MUST BE CONSTRUCTED TO MEET, AT A MINIMUM, THE MORE STRINGENT OF THE REQUIREMENTS OF THE "AMERICANS WITH DISABILITIES ACT" (ADA) CODE (42 U.S.C. § 12101 et seq. AND 42 U.S.C. § 4151 et seq.) OR THE REQUIREMENTS OF THE JURISDICTION WHERE THE PROJECT IS TO BE CONSTRUCTED, AND ANY AND ALL AMENDMENTS TO BOTH WHICH ARE IN EFFECT WHEN THESE PLANS ARE COMPLETED.
3. PRIOR TO STARTING CONSTRUCTION, THE CONTRACTOR IS RESPONSIBLE TO ENSURE THAT ALL REQUIRED PERMITS AND APPROVALS HAVE BEEN OBTAINED. NO CONSTRUCTION OR FABRICATION SHALL BEGIN UNTIL THE CONTRACTOR HAS RECEIVED AND THOROUGHLY REVIEWED THE COMMENTS TO ALL PLANS AND OTHER DOCUMENTS REVIEWED AND APPROVED BY THE PERMITTING AUTHORITIES AND CONFIRMED THAT ALL NECESSARY OR REQUIRED PERMITS HAVE BEEN OBTAINED. CONTRACTOR MUST HAVE COPIES OF ALL PERMITS AND APPROVALS ON SITE AT ALL TIMES.
4. THE OWNER/CONTRACTOR MUST BE FAMILIAR WITH AND RESPONSIBLE FOR THE PROCUREMENT OF ANY AND ALL CERTIFICATIONS REQUIRED FOR THE ISSUANCE OF A CERTIFICATE OF OCCUPANCY.
5. ALL WORK MUST BE PERFORMED IN ACCORDANCE WITH THESE PLANS, SPECIFICATIONS AND CONDITIONS OF APPROVAL, AND ALL APPLICABLE REQUIREMENTS, RULES, REGULATIONS, STATUTORY REQUIREMENTS, CODES, LAWS AND STANDARDS OF ALL GOVERNMENTAL ENTITIES WITH JURISDICTION OVER THIS PROJECT.
6. THE GEOTECHNICAL REPORT AND RECOMMENDATIONS SET FORTH HEREIN ARE A PART OF THE REQUIRED CONSTRUCTION DOCUMENTS AND, IN CASE OF CONFLICT, DISCREPANCY OR AMBIGUITY, THE MORE STRINGENT REQUIREMENTS AND/OR RECOMMENDATIONS CONTAINED IN THE PLANS AND THE GEOTECHNICAL REPORT AND RECOMMENDATIONS SHALL TAKE PRECEDENCE UNLESS SPECIFICALLY NOTED OTHERWISE ON THE PLANS. THE CONTRACTOR MUST NOTIFY THE ENGINEER, IN WRITING, OF ANY SUCH CONFLICT, DISCREPANCY OR AMBIGUITY BETWEEN THE GEOTECHNICAL REPORTS AND PLANS AND SPECIFICATIONS PRIOR TO PROCEEDING WITH ANY FURTHER WORK.
7. THESE PLANS ARE BASED ON INFORMATION PROVIDED TO BOHLER ENGINEERING BY THE OWNER AND OTHERS PRIOR TO THE TIME OF PLAN PREPARATION. CONTRACTOR MUST FIELD VERIFY EXISTING CONDITIONS AND NOTIFY BOHLER ENGINEERING, IN WRITING, IMMEDIATELY IF ACTUAL SITE CONDITIONS DIFFER FROM THOSE SHOWN ON THE PLAN, OR IF THE PROPOSED WORK CONFLICTS WITH ANY OTHER SITE FEATURES.
8. ALL DIMENSIONS SHOWN ON THE PLANS MUST BE FIELD VERIFIED BY THE CONTRACTOR PRIOR TO THE START OF CONSTRUCTION. CONTRACTOR MUST NOTIFY ENGINEER, IN WRITING, IF ANY CONFLICTS, DISCREPANCIES, OR AMBIGUITIES EXIST PRIOR TO PROCEEDING WITH CONSTRUCTION. NO EXTRA COMPENSATION WILL BE PAID TO THE CONTRACTOR FOR WORK WHICH HAS TO BE REDONE OR REPAIRED DUE TO DIMENSIONS OR GRADES SHOWN INCORRECTLY ON THESE PLANS PRIOR TO CONTRACTOR GIVING ENGINEER WRITTEN NOTIFICATION OF SAME AND ENGINEER, THEREAFTER, PROVIDING CONTRACTOR WITH WRITTEN AUTHORIZATION TO PROCEED WITH SUCH ADDITIONAL WORK.
9. CONTRACTOR MUST REFER TO THE ARCHITECTURAL/BUILDING PLANS "OF RECORD" FOR EXACT LOCATIONS AND DIMENSIONS OF ENTRY/EXIT POINTS, ELEVATIONS, PRECISE BUILDING DIMENSIONS, AND EXACT BUILDING UTILITY LOCATIONS.
10. PRIOR TO THE START OF CONSTRUCTION, THE CONTRACTOR MUST COORDINATE THE BUILDING LAYOUT BY CAREFUL REVIEW OF THE ENTIRE SITE PLAN AND THE LATEST ARCHITECTURAL PLANS (INCLUDING, BUT NOT LIMITED TO, STRUCTURAL, MECHANICAL, ELECTRICAL, PLUMBING AND FIRE SUPPRESSION PLAN, WHERE APPLICABLE). CONTRACTOR MUST IMMEDIATELY NOTIFY OWNER, ARCHITECT AND SITE ENGINEER, IN WRITING, OF ANY CONFLICTS, DISCREPANCIES OR AMBIGUITIES WHICH EXIST.
11. DEBRIS MUST NOT BE BURIED ON THE SUBJECT SITE AND ALL UNSUITABLE EXCAVATED MATERIAL AND DEBRIS (SOLID WASTE) MUST BE DISPOSED OF IN ACCORDANCE WITH THE REQUIREMENTS OF ANY AND ALL GOVERNMENTAL AUTHORITIES WHICH HAVE JURISDICTION OVER THIS PROJECT OR OVER CONTRACTOR.
12. THE CONTRACTOR IS RESPONSIBLE FOR IDENTIFYING WHEN SHORING IS REQUIRED AND FOR INSTALLING ALL SHORING REQUIRED DURING EXCAVATION (TO BE PERFORMED IN ACCORDANCE WITH CURRENT OSHA STANDARDS) AND ANY ADDITIONAL PRECAUTIONS TO BE TAKEN TO ASSURE THE STABILITY OF ADJACENT, NEARBY AND CONTIGUOUS STRUCTURES AND PROPERTIES.
13. THE CONTRACTOR IS TO EXERCISE EXTREME CARE WHEN PERFORMING ANY WORK ACTIVITIES ADJACENT TO PAVEMENT, STRUCTURES, ETC. WHICH ARE TO REMAIN EITHER FOR AN INITIAL PHASE OF THE PROJECT OR AS PART OF THE FINAL CONDITION. CONTRACTOR IS RESPONSIBLE FOR TAKING ALL APPROPRIATE MEASURES REQUIRED TO ENSURE THE STRUCTURAL STABILITY OF SIDEWALKS AND PAVEMENT, UTILITIES, BUILDINGS, AND INFRASTRUCTURE WHICH ARE TO REMAIN, AND TO PROVIDE A SAFE WORK AREA FOR THIRD PARTIES, PEDESTRIANS AND ANYONE INVOLVED WITH THE PROJECT.
14. THE CONTRACTOR IS RESPONSIBLE FOR REPAIRING ANY DAMAGE DONE TO ANY NEW OR EXISTING CONSTRUCTION OR PROPERTY DURING THE COURSE OF CONSTRUCTION, INCLUDING BUT NOT LIMITED TO DRAINAGE, UTILITIES, PAVEMENT, STRIPING, CURB, ETC. AND SHALL BEAR ALL COSTS ASSOCIATED WITH SAME, TO INCLUDE, BUT NOT BE LIMITED TO, REDESIGN, RE-SURVEY, RE-PERMITTING AND CONSTRUCTION. THE CONTRACTOR IS RESPONSIBLE FOR AND MUST REPLACE ALL SIGNAL INTERCONNECTION CABLE, WIRING CONDUITS, AND ANY UNDERGROUND ACCESSORY EQUIPMENT DAMAGED DURING CONSTRUCTION AND MUST BEAR ALL COSTS ASSOCIATED WITH SAME. THE REPAIR OF ANY SUCH NEW OR EXISTING CONSTRUCTION OR PROPERTY MUST RESTORE SUCH CONSTRUCTION OR PROPERTY TO A CONDITION EQUIVALENT TO OR BETTER THAN THE CONDITIONS PRIOR TO COMMENCEMENT OF THE CONSTRUCTION, AND IN CONFORMANCE WITH APPLICABLE CODES, LAWS RULES, REGULATIONS, AND STATUTES. CONTRACTOR MUST BEAR ALL COSTS ASSOCIATED WITH SAME. CONTRACTOR IS RESPONSIBLE TO DOCUMENT ALL EXISTING DAMAGE AND TO NOTIFY THE OWNER AND THE CONSTRUCTION MANAGER PRIOR TO THE START OF CONSTRUCTION.
15. ALL CONCRETE MUST BE AIR ENTRAINED AND HAVE THE MINIMUM COMPRESSIVE STRENGTH OF 4,000 PSI AT 28 DAYS UNLESS OTHERWISE NOTED ON THE PLANS, DETAILS AND/OR GEOTECHNICAL REPORT.
16. THE ENGINEER IS NOT RESPONSIBLE FOR CONSTRUCTION METHODS, MEANS, TECHNIQUES OR PROCEDURES, GENERALLY OR FOR THE CONSTRUCTION MEANS, METHODS, TECHNIQUES OR PROCEDURES FOR COMPLETION OF THE WORK DEPICTED BOTH ON THESE PLANS, AND FOR ANY CONFLICTS/SCOPE REVISIONS WHICH RESULT FROM SAME. CONTRACTOR IS RESPONSIBLE FOR DETERMINING THE METHODS/MEANS FOR COMPLETION OF THE WORK PRIOR TO THE COMMENCEMENT OF CONSTRUCTION.
17. THE ENGINEER OF RECORD IS NOT RESPONSIBLE FOR JOB SITE SAFETY. THE ENGINEER OF RECORD HAS NOT BEEN RETAINED TO PERFORM OR BE RESPONSIBLE FOR JOB SITE SAFETY, SAME BEING WHOLLY OUTSIDE OF ENGINEER'S SERVICES AS RELATED TO THE PROJECT. THE ENGINEER OF RECORD IS NOT RESPONSIBLE TO IDENTIFY OR REPORT ANY JOB SITE SAFETY ISSUES, AT ANY TIME.
18. ALL CONTRACTORS MUST CARRY THE SPECIFIED STATUTORY WORKER'S COMPENSATION INSURANCE, EMPLOYER'S LIABILITY INSURANCE AND LIMITS OF COMMERCIAL GENERAL LIABILITY INSURANCE (CGL). ALL CONTRACTORS MUST HAVE THEIR CGL POLICIES ENDORSED TO NAME BOHLER ENGINEERING, AND ITS PAST, PRESENT AND FUTURE OWNERS, OFFICERS, DIRECTORS, PARTNERS, SHAREHOLDERS, MEMBERS, PRINCIPALS, COMMISSIONERS, AGENTS, SERVANTS, EMPLOYEES, AFFILIATES, SUBSIDIARIES, AND RELATED ENTITIES, AND ITS SUBCONTRACTORS AND SUBCONSULTANTS AS ADDITIONAL NAMED INSURED AND TO PROVIDE CONTRACTUAL LIABILITY COVERAGE SUFFICIENT TO INSURE THIS HOLD HARMLESS AND INDEMNITY OBLIGATIONS ASSUMED BY THE CONTRACTORS. ALL CONTRACTORS MUST FURNISH BOHLER ENGINEERING WITH CERTIFICATIONS OF INSURANCE AS EVIDENCE OF THE REQUIRED INSURANCE PRIOR TO COMMENCING WORK AND UPON RENEWAL OF EACH POLICY DURING THE ENTIRE PERIOD OF CONSTRUCTION AND FOR ONE YEAR AFTER THE COMPLETION OF CONSTRUCTION. IN ADDITION, ALL CONTRACTORS WILL, TO THE FULLEST EXTENT PERMITTED UNDER THE LAW, INDEMNIFY, DEFEND AND HOLD HARMLESS BOHLER ENGINEERING AND ITS PAST, PRESENT AND FUTURE OWNERS, OFFICERS, DIRECTORS, PARTNERS, SHAREHOLDERS, MEMBERS, PRINCIPALS, COMMISSIONERS, AGENTS, SERVANTS, EMPLOYEES, AFFILIATES, SUBSIDIARIES, AND RELATED ENTITIES, AND ITS SUBCONTRACTORS AND SUBCONSULTANTS FROM AND AGAINST ALL CLAIMS, DAMAGES, INJURIES, CLAIMS, ACTIONS, PENALTIES, EXPENSES, PUNITIVE DAMAGES, TORT DAMAGES, STATUTORY CLAIMS, STATUTORY CAUSES OF ACTION, LOSSES, CAUSES OF ACTION, LIABILITIES OR COSTS, INCLUDING, BUT NOT LIMITED TO, REASONABLE ATTORNEYS' FEES AND DEFENSE COSTS, ARISING OUT OF OR IN ANY WAY CONNECTED WITH OR TO THE PROJECT, INCLUDING ALL CLAIMS BY EMPLOYEES OF THE CONTRACTORS, ALL CLAIMS BY THIRD PARTIES AND ALL CLAIMS RELATED TO THE PROJECT. CONTRACTOR MUST NOTIFY ENGINEER, IN WRITING, AT LEAST THIRTY (30) DAYS PRIOR TO ANY TERMINATION, SUSPENSION OR CHANGE OF ITS INSURANCE HEREUNDER.
19. BOHLER ENGINEERING WILL REVIEW OR TAKE OTHER APPROPRIATE ACTION ON THE CONTRACTOR SUBMITTALS, SUCH AS SHOP DRAWINGS, PRODUCT DATA, SAMPLES, AND OTHER DATA, WHICH THE CONTRACTOR IS REQUIRED TO SUBMIT, BUT ONLY FOR THE LIMITED PURPOSE OF CHECKING FOR CONFORMANCE WITH THE DESIGN INTENT AND THE INFORMATION SHOWN IN THE CONSTRUCTION CONTRACT DOCUMENTS. CONSTRUCTION MEANS AND/OR METHODS AND/OR TECHNIQUES OR PROCEDURES, COORDINATION OF THE WORK WITH OTHER TRADES, AND CONSTRUCTION SAFETY PRECAUTIONS ARE THE SOLE RESPONSIBILITY OF THE CONTRACTOR AND BOHLER HAS NO RESPONSIBILITY OR LIABILITY FOR SAME HEREUNDER. BOHLER ENGINEERING'S SHOP DRAWING REVIEW WILL BE CONDUCTED WITH REASONABLE PROMPTNESS WHILE ALLOWING SUFFICIENT TIME TO PERMIT ADEQUATE REVIEW. REVIEW OF A SPECIFIC ITEM MUST NOT INDICATE THAT BOHLER ENGINEERING HAS REVIEWED THE ENTIRE ASSEMBLY OF WHICH THE ITEM IS A COMPONENT. BOHLER ENGINEERING WILL NOT BE RESPONSIBLE FOR ANY DEVIATIONS FROM THE CONSTRUCTION DOCUMENTS NOT PROMPTLY AND IMMEDIATELY BROUGHT TO ITS ATTENTION, IN WRITING, BY THE CONTRACTOR. BOHLER ENGINEERING WILL NOT BE REQUIRED TO REVIEW PARTIAL SUBMISSIONS OR THOSE FOR WHICH SUBMISSIONS OF CORRELATED ITEMS HAVE NOT BEEN RECEIVED.
20. NEITHER THE PROFESSIONAL ACTIVITIES OF BOHLER ENGINEERING, NOR THE PRESENCE OF BOHLER ENGINEERING AND/OR ITS PAST, PRESENT AND FUTURE OWNERS, OFFICERS, DIRECTORS, PARTNERS, SHAREHOLDERS, MEMBERS, PRINCIPALS, COMMISSIONERS, AGENTS, SERVANTS, EMPLOYEES, AFFILIATES, SUBSIDIARIES, AND RELATED ENTITIES, AND ITS SUBCONTRACTORS AND SUBCONSULTANTS AT A CONSTRUCTION/PROJECT SITE, SHALL RELIEVE THE GENERAL CONTRACTOR OF ITS OBLIGATIONS, DUTIES AND RESPONSIBILITIES INCLUDING, BUT NOT LIMITED TO, CONSTRUCTION MEANS, METHODS, SEQUENCE, TECHNIQUES OR PROCEDURES NECESSARY FOR PERFORMING, OVERSEEING, SUPERINTENDING AND COORDINATING THE WORK IN ACCORDANCE WITH THE CONTRACT DOCUMENTS AND COMPLIANCE WITH ANY HEALTH OR SAFETY PRECAUTIONS REQUIRED BY ANY REGULATORY AGENCIES WITH JURISDICTION OVER THE PROJECT AND/OR PROPERTY. BOHLER ENGINEERING AND ITS PERSONNEL HAVE NO AUTHORITY TO EXERCISE ANY CONTROL OVER ANY CONSTRUCTION CONTRACTOR OR ITS EMPLOYEES IN CONNECTION WITH THEIR WORK OR ANY HEALTH OR SAFETY PROGRAMS OR PROCEDURES. THE GENERAL CONTRACTOR IS SOLELY RESPONSIBLE FOR JOB SITE SAFETY. BOHLER ENGINEERING SHALL BE INDEMNIFIED BY THE GENERAL CONTRACTOR AND MUST BE NAMED AN ADDITIONAL INSURED UNDER THE GENERAL CONTRACTOR'S POLICIES OF GENERAL LIABILITY INSURANCE AS DESCRIBED ABOVE IN NOTE 19 FOR JOB SITE SAFETY.
21. IF THE CONTRACTOR DEVIATES FROM THE PLANS AND SPECIFICATIONS, INCLUDING THE NOTES CONTAINED HEREIN, WITHOUT FIRST OBTAINING THE PRIOR WRITTEN AUTHORIZATION OF THE ENGINEER FOR SUCH DEVIATIONS, THE CONTRACTOR IS SOLELY RESPONSIBLE FOR THE PAYMENT OF ALL COSTS INCURRED IN CORRECTING ANY WORK DONE WHICH DEVIATES FROM THE PLANS, ALL FINES AND/OR PENALTIES ASSESSED WITH RESPECT THERETO AND ALL COMPENSATORY OR PUNITIVE DAMAGES RESULTING THEREFROM AND, FURTHER, SHALL DEFEND, INDEMNIFY AND HOLD HARMLESS THE ENGINEER, TO THE FULLEST EXTENT PERMITTED UNDER THE LAW, IN ACCORDANCE WITH PARAGRAPH 19 HEREIN, FOR AND FROM ALL FEES, ATTORNEYS' FEES, DAMAGES, COSTS, JUDGMENTS, PENALTIES AND THE LIKE RELATED TO SAME.
22. CONTRACTOR IS RESPONSIBLE FOR MAINTENANCE AND PROTECTION OF TRAFFIC PLAN FOR ALL WORK THAT AFFECTS PUBLIC TRAVEL EITHER IN THE R.O.W. OR ON SITE. THE COST FOR THIS ITEM MUST BE INCLUDED IN THE CONTRACTOR'S PRICE.
23. ALL SIGNING AND PAVEMENT STRIPING MUST CONFORM TO MANUAL ON UNIFORM TRAFFIC CONTROL DEVICES OR LOCALLY APPROVED SUPPLEMENT.
24. ENGINEER IS NOT RESPONSIBLE FOR ANY INJURY OR DAMAGES RESULTING FROM CONTRACTOR'S FAILURE TO BUILD OR CONSTRUCT IN STRICT ACCORDANCE WITH THE APPROVED PLANS. IF CONTRACTOR AND/OR OWNER FAIL TO BUILD OR CONSTRUCT IN STRICT ACCORDANCE WITH APPROVED PLANS, THEY AGREE TO JOINTLY AND SEVERALLY INDEMNIFY AND HOLD ENGINEER HARMLESS FOR ALL INJURIES AND DAMAGES THAT ENGINEER SUFFERS AND COSTS THAT ENGINEER INCURS.
25. OWNER MUST MAINTAIN AND PRESERVE ALL PHYSICAL SITE FEATURES AND DESIGN FEATURES DEPICTED ON THE PLANS AND RELATED DOCUMENTS, IN STRICT ACCORDANCE WITH THE APPROVED PLAN(S) AND DESIGN AND, FURTHER ENGINEER IS NOT RESPONSIBLE FOR ANY FAILURE TO SO MAINTAIN OR PRESERVE SITE AND/OR DESIGN FEATURES. IF OWNER FAILS TO MAINTAIN AND/OR PRESERVE ALL PHYSICAL SITE FEATURES AND/OR DESIGN FEATURES DEPICTED ON THE PLANS AND RELATED DOCUMENTS, OWNER AGREES TO INDEMNIFY AND HOLD ENGINEER HARMLESS FOR ALL INJURIES AND DAMAGES THAT ENGINEER SUFFERS AND COSTS THAT ENGINEER INCURS AS A RESULT OF SAID FAILURE.
26. ALL DIMENSIONS MUST BE TO FACE OF CURB, EDGE OF PAVEMENT, OR EDGE OF BUILDING, UNLESS NOTED OTHERWISE.
27. ALL CONSTRUCTION AND MATERIALS MUST COMPLY WITH AND CONFORM TO APPLICABLE FEDERAL, STATE AND LOCAL REGULATIONS, LAWS, ORDINANCES, RULES AND CODES, AND ALL APPLICABLE OSHA REQUIREMENTS.
28. CONTRACTOR AND OWNER MUST INSTALL ALL ELEMENTS AND COMPONENTS IN STRICT COMPLIANCE WITH AND ACCORDANCE WITH MANUFACTURER'S STANDARDS AND RECOMMENDED INSTALLATION CRITERIA AND SPECIFICATIONS. IF CONTRACTOR AND/OR OWNER FAIL TO DO SO, THEY AGREE TO JOINTLY AND SEVERALLY INDEMNIFY AND HOLD ENGINEER HARMLESS FOR ALL INJURIES AND DAMAGES THAT ENGINEER SUFFERS AND COSTS THAT ENGINEER INCURS AS A RESULT OF SAID FAILURE.
29. CONTRACTOR IS RESPONSIBLE TO MAINTAIN ON-SITE STORMWATER POLLUTION PREVENTION PLAN (SWPPP) IN COMPLIANCE WITH EPA REQUIREMENTS FOR SITES WHERE ONE (1) ACRE OR MORE (UNLESS THE LOCAL JURISDICTION REQUIRES FEWER) IS DISTURBED BY CONSTRUCTION ACTIVITIES. CONTRACTOR IS RESPONSIBLE TO ENSURE THAT ALL ACTIVITIES, INCLUDING THOSE OF SUBCONTRACTORS, ARE IN COMPLIANCE WITH THE SWPPP, INCLUDING BUT NOT LIMITED TO LOGGING ACTIVITIES (MINIMUM ONCE PER WEEK AND AFTER RAINFALL EVENTS) AND CORRECTIVE MEASURES, AS APPROPRIATE.
30. AS CONTAINED IN THESE DRAWINGS AND ASSOCIATED APPLICATION DOCUMENTS PREPARED BY THE SIGNATORY PROFESSIONAL ENGINEER, THE USE OF THE WORDS CERTIFY OR CERTIFICATION CONSTITUTES AN EXPRESSION OF "PROFESSIONAL OPINION" REGARDING THE INFORMATION WHICH IS THE SUBJECT OF THE UNDERSIGNED PROFESSIONAL'S KNOWLEDGE OR BELIEF AND IN ACCORDANCE WITH COMMON ACCEPTED PROCEDURE CONSISTENT WITH THE APPLICABLE STANDARDS OF PRACTICE, AND DOES NOT CONSTITUTE A WARRANTY OR GUARANTEE, EITHER EXPRESSED OR IMPLIED.

GENERAL GRADING & UTILITY PLAN NOTES

1. LOCATIONS OF ALL EXISTING AND PROPOSED SERVICES ARE APPROXIMATE AND MUST BE INDEPENDENTLY CONFIRMED WITH LOCAL UTILITY COMPANIES PRIOR TO COMMENCEMENT OF ANY CONSTRUCTION OR EXCAVATION. SANITARY SEWER AND ALL OTHER UTILITY SERVICE CONNECTION POINTS MUST BE INDEPENDENTLY CONFIRMED BY THE CONTRACTOR IN THE FIELD PRIOR TO THE COMMENCEMENT OF CONSTRUCTION. ALL DISCREPANCIES MUST IMMEDIATELY BE REPORTED, IN WRITING, TO THE ENGINEER. CONSTRUCTION MUST COMMENCE BEGINNING AT THE LOWEST INVERT (POINT OF CONNECTION) AND PROGRESS UP GRADIENT. PROPOSED INTERFACE POINTS (CROSSINGS) WITH EXISTING UNDERGROUND UTILITIES SHALL BE FIELD VERIFIED BY TEST PIT PRIOR TO COMMENCEMENT OF CONSTRUCTION.
2. CONTRACTOR MUST VERTICALLY AND HORIZONTALLY LOCATE ALL UTILITIES AND SERVICES INCLUDING, BUT NOT LIMITED TO, GAS, WATER, ELECTRIC, SANITARY AND STORM SEWER, TELEPHONE, CABLE, FIBER OPTIC CABLE, ETC. WITHIN THE LIMITS OF DISTURBANCE OR WORK SPACE, WHICHEVER IS GREATER. THE CONTRACTOR MUST USE, REFER TO, AND COMPLY WITH THE REQUIREMENTS OF THE APPLICABLE UTILITY NOTIFICATION SYSTEM TO LOCATE ALL THE UNDERGROUND UTILITIES. THE CONTRACTOR IS RESPONSIBLE FOR REPAIRING ALL DAMAGE TO ANY EXISTING UTILITIES DURING CONSTRUCTION, AT NO COST TO THE OWNER. CONTRACTOR SHALL BEAR ALL COSTS ASSOCIATED WITH DAMAGE TO ANY EXISTING UTILITIES DURING CONSTRUCTION.
3. IT IS THE CONTRACTOR'S RESPONSIBILITY TO REVIEW ALL CONSTRUCTION CONTRACT DOCUMENTS INCLUDING, BUT NOT LIMITED TO, ALL OF THE DRAWINGS AND SPECIFICATIONS ASSOCIATED WITH THE PROJECT WORK SCOPE PRIOR TO THE INITIATION AND COMMENCEMENT OF CONSTRUCTION. SHOULD CONTRACTOR FIND A CONFLICT AND/OR DISCREPANCY BETWEEN THE DOCUMENTS RELATIVE TO THE SPECIFICATIONS OR THE RELATIVE OR APPLICABLE CODES, REGULATIONS, LAWS, RULES, STATUTES AND/OR ORDINANCES, IT IS THE CONTRACTOR'S SOLE RESPONSIBILITY TO NOTIFY THE PROJECT ENGINEER OF RECORD, IN WRITING, OF SUCH CONFLICT AND/OR DISCREPANCY, PRIOR TO THE START OF CONSTRUCTION. CONTRACTOR'S FAILURE TO NOTIFY THE PROJECT ENGINEER SHALL CONSTITUTE CONTRACTOR'S FULL AND COMPLETE ACCEPTANCE OF ALL RESPONSIBILITY TO COMPLETE THE SCOPE OF WORK AS DEFINED BY THE DRAWINGS AND IN FULL COMPLIANCE WITH ALL FEDERAL, STATE AND LOCAL REGULATIONS, LAWS, STATUTES, ORDINANCES AND CODES AND, FURTHER, CONTRACTOR SHALL BE RESPONSIBLE FOR ALL COSTS ASSOCIATED WITH SAME.
4. THE CONTRACTOR MUST LOCATE AND CLEARLY AND UNAMBIGUOUSLY DEFINE VERTICALLY AND HORIZONTALLY ALL ACTIVE AND INACTIVE UTILITY AND/OR SERVICE SYSTEMS THAT ARE TO BE REMOVED. THE CONTRACTOR IS RESPONSIBLE TO PROTECT AND MAINTAIN ALL ACTIVE AND INACTIVE SYSTEMS THAT ARE NOT BEING REMOVED/RELOCATED DURING SITE ACTIVITY.
5. THE CONTRACTOR MUST FAMILIARIZE ITSELF WITH THE APPLICABLE UTILITY SERVICE PROVIDER REQUIREMENTS AND IS RESPONSIBLE FOR ALL COORDINATION REGARDING UTILITY DEMOLITION AS IDENTIFIED OR REQUIRED FOR THE PROJECT. THE CONTRACTOR MUST PROVIDE THE OWNER WITH WRITTEN NOTIFICATION THAT THE EXISTING UTILITIES AND SERVICES HAVE BEEN TERMINATED AND ABANDONED IN ACCORDANCE WITH THE JURISDICTION AND UTILITY COMPANY REQUIREMENTS AND ALL OTHER APPLICABLE REQUIREMENTS, RULES, STATUTES, LAWS, ORDINANCES AND CODES.
6. THE CONTRACTOR MUST INSTALL ALL STORM SEWER AND SANITARY SEWER COMPONENTS WHICH FUNCTION BY GRAVITY PRIOR TO THE INSTALLATION OF ALL OTHER UTILITIES.
7. CONTRACTOR IS RESPONSIBLE FOR COORDINATION OF SITE PLAN DOCUMENTS AND ARCHITECTURAL DESIGN FOR EXACT BUILDING UTILITY CONNECTION LOCATIONS, GREASE TRAP REQUIREMENTS/DETAILS, DOOR ACCESS, AND EXTERIOR GRADING. THE ARCHITECT WILL DETERMINE THE UTILITY SERVICE SIZES. THE CONTRACTOR MUST COORDINATE INSTALLATION OF UTILITIES/SERVICES AND NOTIFY BOHLER ENGINEERING, IN WRITING, IMMEDIATELY IF ACTUAL SITE CONDITIONS DIFFER FROM THOSE SHOWN ON THE PLAN, OR IF THE PROPOSED WORK CONFLICTS WITH ANY OTHER SITE FEATURES.
8. WATER SERVICE MATERIALS, BURIAL DEPTH, AND COVER REQUIREMENTS MUST BE SPECIFIED BY THE LOCAL UTILITY COMPANY. CONTRACTOR'S PRICE FOR WATER SERVICE MUST INCLUDE ALL FEES, COSTS AND APPURTENANCES REQUIRED BY THE UTILITY TO PROVIDE FULL AND COMPLETE WORKING SERVICE. CONTRACTOR MUST CONTACT THE APPLICABLE MUNICIPALITY TO CONFIRM THE PROPER WATER METER AND VAULT, PRIOR TO COMMENCING CONSTRUCTION.
9. ALL NEW UTILITIES/SERVICES, INCLUDING ELECTRIC, TELEPHONE, CABLE TV, ETC. ARE TO BE INSTALLED UNDERGROUND. ALL NEW UTILITIES/SERVICES MUST BE INSTALLED IN ACCORDANCE WITH THE UTILITY/SERVICE PROVIDER INSTALLATION SPECIFICATIONS AND STANDARDS.
10. SITE GRADING MUST BE PERFORMED IN ACCORDANCE WITH THESE PLANS AND SPECIFICATIONS AND THE RECOMMENDATIONS SET FORTH IN THE GEOTECHNICAL REPORT REFERENCED IN THIS PLAN SET. THE CONTRACTOR IS RESPONSIBLE FOR REMOVING AND REPLACING UNSUITABLE MATERIALS AS SPECIFIED IN THE GEOTECHNICAL REPORT. ALL EXCAVATED OR FILLED AREAS MUST BE COMPACTED AS OUTLINED IN THE GEOTECHNICAL REPORT. MOISTURE CONTENT AT TIME OF PLACEMENT MUST BE SUBMITTED IN A COMPACTION REPORT PREPARED BY A QUALIFIED GEOTECHNICAL ENGINEER, REGISTERED WITH THE STATE WHERE THE WORK IS PERFORMED, VERIFYING THAT ALL FILLED AREAS AND SUBGRADE AREAS WITHIN THE BUILDING PAD AND AREAS TO BE PAVED HAVE BEEN COMPACTED IN ACCORDANCE WITH THESE PLANS, SPECIFICATIONS AND THE RECOMMENDATIONS SET FORTH IN THE GEOTECHNICAL REPORT AND ALL APPLICABLE REQUIREMENTS, RULES, STATUTES, LAWS, ORDINANCES AND CODES. SUBBASE MATERIAL FOR SIDEWALKS, CURB, OR ASPHALT MUST BE FREE OF ORGANIC/OTHER UNSUITABLE MATERIALS. SHOULD SUBBASE BE DEEMED UNSUITABLE BY OWNER/DEVELOPER'S REPRESENTATIVE, SUBBASE IS TO BE REMOVED AND FILLED WITH APPROVED FILL MATERIAL COMPACTED AS DIRECTED BY THE GEOTECHNICAL REPORT. EARTHWORK ACTIVITIES INCLUDING, BUT NOT LIMITED TO, CUT AND FILL, BACKFILL AND COMPACTING MUST COMPLY WITH THE RECOMMENDATIONS SET FORTH IN THE GEOTECHNICAL REPORT AND ALL APPLICABLE REQUIREMENTS, RULES, STATUTES, LAWS, ORDINANCES AND CODES. EARTHWORK ACTIVITIES MUST COMPLY WITH THE STANDARD STATE DOT SPECIFICATIONS FOR ROADWAY CONSTRUCTION (LATEST EDITIONS) AND ANY AMENDMENTS OR REVISIONS THERETO.
11. ALL FILL, COMPACTION, AND BACKFILL MATERIALS REQUIRED FOR UTILITY INSTALLATION MUST BE AS PER THE RECOMMENDATIONS PROVIDED IN THE GEOTECHNICAL REPORT AND MUST BE COORDINATED WITH THE STRUCTURAL STABILITY OF SIDEWALKS AND PAVEMENT, UTILITIES, BUILDINGS, AND INFRASTRUCTURE WHICH ARE TO REMAIN. ALL COMPACTION MUST, AT A MINIMUM, COMPLY WITH THE STATE DOT REQUIREMENTS AND SPECIFICATIONS AND CONSULTANT SHALL HAVE NO LIABILITY OR RESPONSIBILITY FOR OR AS RELATED TO FILL, COMPACTION, BACKFILL, FURTHER, CONTRACTOR'S CORRECTIVE ACTIONS.
12. THE CONTRACTOR MUST COMPLY, TO THE FULLEST EXTENT, WITH THE LATEST OSHA STANDARDS AND REGULATIONS, AND/OR ANY OTHER AGENCY WITH JURISDICTION FOR EXCAVATION AND TRENCHING PROCEDURES. THE CONTRACTOR IS RESPONSIBLE FOR DETERMINING THE "MEANS AND METHODS" REQUIRED TO MEET THE INTENT AND PERFORMANCE CRITERIA OF OSHA, AS WELL AS ANY OTHER ENTITY THAT HAS JURISDICTION FOR EXCAVATION AND/OR TRENCHING PROCEDURES AND CONSULTANT SHALL HAVE NO RESPONSIBILITY FOR OR AS RELATED TO ANY SUCH PROCEDURES.
13. PAVEMENT MUST BE SAW CUT IN STRAIGHT LINES, AND EXCEPT FOR EDGE OF BUTT JOINTS, MUST EXTEND TO THE FULL DEPTH OF THE EXISTING PAVEMENT. ALL DEBRIS FROM REMOVAL OPERATIONS MUST BE REMOVED FROM THE SITE AT THE TIME OF EXCAVATION. STOCKPILING OF DEBRIS WILL NOT BE PERMITTED.
14. THE TOPS OF EXISTING MANHOLES, INLET STRUCTURES, AND SANITARY CLEANOUT TOPS MUST BE ADJUSTED, AS NECESSARY, TO MATCH PROPOSED GRADES IN ACCORDANCE WITH ALL APPLICABLE STANDARDS, REQUIREMENTS, RULES, STATUTES, LAWS, ORDINANCES AND CODES.
15. DURING THE INSTALLATION OF SANITARY SEWER, STORM SEWER, AND ALL UTILITIES, THE CONTRACTOR MUST MAINTAIN A CONTEMPORANEOUS AND THOROUGH RECORD OF CONSTRUCTION TO IDENTIFY THE AS-INSTALLED LOCATIONS OF ALL UNDERGROUND INFRASTRUCTURE. THE CONTRACTOR MUST CAREFULLY NOTE ANY INSTALLATIONS THAT DEVIATE FROM THE INFORMATION CONTAINED IN THE UTILITY PLAN. THIS RECORD MUST BE KEPT ON A CLEAN COPY OF THE DRAINAGE OR UTILITY PLAN, WHICH CONTRACTOR MUST PROMPTLY PROVIDE TO THE OWNER AT THE COMPLETION OF WORK.
16. WHEN THE SITE IMPROVEMENT PLANS INVOLVE MULTIPLE BUILDINGS, SOME OF WHICH MAY BE BUILT AT A LATER DATE, THE CONTRACTOR MUST EXTEND ALL LINES, INCLUDING BUT NOT LIMITED TO STORM SEWER, SANITARY SEWER, UTILITIES, AND IRRIGATION LINE, TO A POINT AT LEAST FIVE (5) FEET

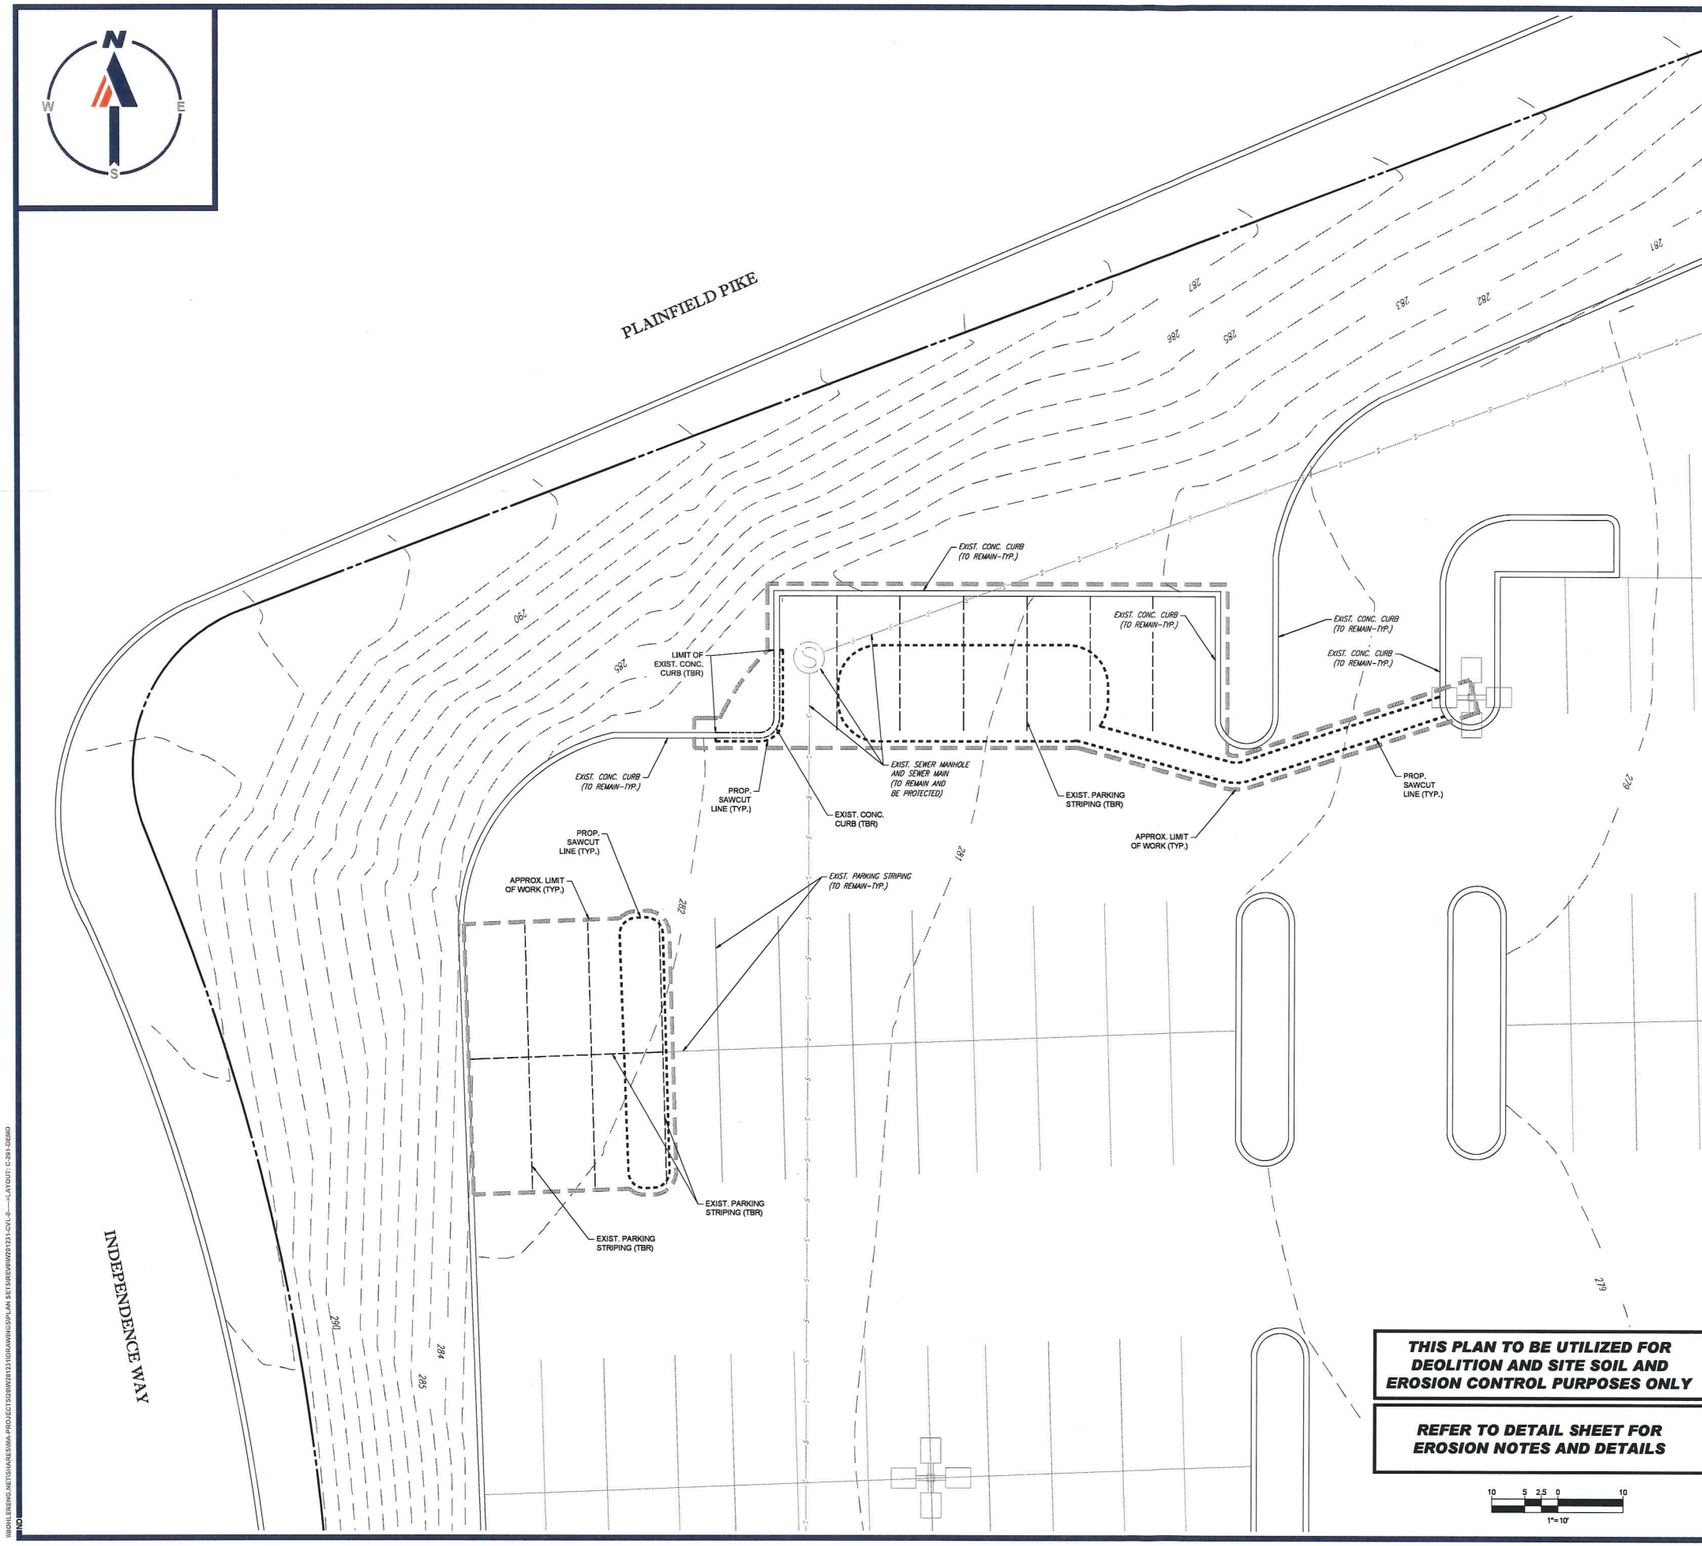

THIS PLAN TO BE UTILIZED FOR DEOLITION AND SITE SOIL AND EROSION CONTROL PURPOSES ONLY

REFER TO DETAIL SHEET FOR EROSION NOTES AND DETAILS

EROSION AND SEDIMENT CONTROL NOTES

1. ALL SEDIMENT AND EROSION CONTROL MEASURES SHALL BE DONE AS SET FORTH IN THE MOST CURRENT STATE SEDIMENT AND EROSION CONTROL MANUAL.
2. THOSE AREAS UNDERGOING ACTUAL CONSTRUCTION WILL BE LEFT IN AN UNTREATED OR UNVEGETATED CONDITION FOR A MINIMUM TIME. AREAS SHALL BE PERMANENTLY STABILIZED WITHIN 15 DAYS OF FINAL GRADING AND TEMPORARILY STABILIZED WITHIN 30 DAYS OF INITIAL DISTURBANCE OF THE SOIL. IF THE DISTURBANCE IS WITHIN 100 FEET OF A STREAM OR POND, THE AREA SHALL BE STABILIZED WITHIN 7 DAYS OR PRIOR TO ANY STORM EVENT (THIS WOULD INCLUDE WETLANDS).
3. SEDIMENT BARRIERS (SILT FENCE, STRAW BARRIERS, ETC.) SHOULD BE INSTALLED PRIOR TO ANY SOIL DISTURBANCE OF THE CONTRIBUTING DRAINAGE AREA ABOVE THEM. MULCH NETTING SHALL BE USED TO ANCHOR MULCH IN ALL AREAS WITH SLOPES GREATER THAN 15% AFTER OCTOBER 1ST THE SAME APPLIES FOR ALL SLOPES GREATER THAN 8%.
4. INSTALL SILTATION BARRIER AT TOE OF SLOPE TO FILTER SILT FROM RUNOFF. SEE SILTATION BARRIER DETAILS FOR PROPER INSTALLATION. SILTATION BARRIER WILL REMAIN IN PLACE PER NOTE #5.
5. ALL EROSION CONTROL STRUCTURES WILL BE INSPECTED, REPLACED AND/OR REPAIRED EVERY 7 DAYS AND IMMEDIATELY FOLLOWING ANY SIGNIFICANT RAINFALL OR SNOW MELT OR WHEN NO LONGER SERVICEABLE DUE TO SEDIMENT ACCUMULATION OR DECOMPOSITION. SEDIMENT DEPOSITS SHOULD BE REMOVED AFTER EACH STORM EVENT. THEY MUST BE REMOVED WHEN DEPOSITS REACH APPROXIMATELY ONE HALF THE HEIGHT OF THE BARRIER. SEDIMENT CONTROL DEVICES SHALL REMAIN IN PLACE AND BE MAINTAINED BY THE CONTRACTOR UNTIL AREAS UPSLOPE ARE STABILIZED BY TURF.
6. NO SLOPES, EITHER PERMANENT OR TEMPORARY, SHALL BE STEEPER THAN TWO TO ONE (2:1).
7. IF FINAL SEEDING OF THE DISTURBED AREAS IS NOT COMPLETED 45 DAYS PRIOR TO THE FIRST KILLING FROST, USE TEMPORARY MULCH (DORMANT SEEDING MAY BE ATTEMPTED AS WELL) TO PROTECT THE SITE AND DELAY SEEDING UNTIL THE NEXT RECOMMENDED SEEDING PERIOD.
8. TEMPORARY SEEDING OF DISTURBED AREAS THAT HAVE NOT BEEN FINAL GRADED SHALL BE COMPLETED 45 DAYS PRIOR TO THE FIRST KILLING FROST TO PROTECT FROM SPRING RUNOFF PROBLEMS.
9. DURING THE CONSTRUCTION PHASE, INTERCEPTED SEDIMENT WILL BE RETURNED TO THE SITE AND REGRADED ONTO OPEN AREAS.
10. REVEGETATION MEASURES WILL COMMENCE UPON COMPLETION OF CONSTRUCTION EXCEPT AS NOTED ABOVE. ALL DISTURBED AREAS NOT OTHERWISE STABILIZED WILL BE GRADED, SMOOTHED, AND PREPARED FOR FINAL SEEDING AS FOLLOWS:

10.1. SIX INCHES OF LOAM WILL BE SPREAD OVER DISTURBED AREAS AND SMOOTHED TO A UNIFORM SURFACE.

10.2. APPLY LIMESTONE AND FERTILIZER ACCORDING TO SOIL TEST. IF SOIL TESTING IS NOT FEASIBLE ON SMALL OR VARIABLE SITES, OR WHERE TIMING IS CRITICAL, FERTILIZER MAY BE APPLIED AT THE RATE OF 800 LB PER ACRE OR 18.4 LB PER 1,000 SF USING 10-20-20 OR EQUIVALENT. APPLY GROUND LIMESTONE (EQUIVALENT TO 50% CALCIUM PLUS MAGNESIUM OXIDE) AT A RATE OF 3 TONS PER ACRE (138 LB PER1,000 SF).

10.3. FOLLOWING SEED BED PREPARATION, DITCHES AND BACK SLOPES WILL BE SEEDED TO A MIXTURE OF 47% CREEPING RED FESCUE, 5% REDTOP, AND 48% TALL FESCUE. THE LAWN AREAS WILL BE SEEDED TO A PREMIUM TURF MIXTURE OF 44% KENTUCKY BLUE-GRASS, 44% CREEPING RED FESCUE, AND 12% PERENNIAL RYEGRASS: SEEDING RATE IS 1.03 LBS PER 1,000 SF LAWN QUALITY SOD MAY BE SUBSTITUTED FOR SEED.

10.4. STRAW MULCH AT THE RATE OF 70-90 LBS PER 1,000 SF. A HYDRO-APPLICATION OF WOOD OR PAPER FIBER SHALL BE APPLIED FOLLOWING SEEDING. A SUITABLE BINDER SUCH AS CURASOL OR RMB PLUS WILL BE USED ON STRAW MULCH FOR WIND CONTROL.

11. ALL TEMPORARY EROSION CONTROL MEASURES SHALL BE REMOVED ONCE THE SITE IS STABILIZED.
12. WETLANDS WILL BE PROTECTED W/ STRAW, COMPOST, AND/OR SILT FENCE BARRIERS INSTALLED AT THE EDGE OF THE WETLAND OR THE BOUNDARY OF WETLAND DISTURBANCE.
13. ALL AREAS WITHIN 100 FEET OF A FLAGGED WETLAND OR STREAM SHALL HAVE AN EXPOSURE WINDOW OF NOT MORE THAN 7 DAYS.
14. ALL AREAS WITHIN 100 FEET OF A FLAGGED WETLAND OR STREAM SHALL FOLLOW APPROPRIATE EROSION CONTROL MEASURES PRIOR TO EACH STORM IF NOT BEING ACTIVELY WORKED.

MULCH

LOCATION	MULCH	RATE (1000 SF)
PROTECT AREA	STRAW	100 POUNDS
WINDY AREA	SHREDDED OR CHOPPED CORNSTALKS	185-275 POUNDS
	STRAW (ANCHORED)*	100 POUNDS
MODERATE TO HIGH VELOCITY AREAS OR STEEP SLOPES GREATER THAN 3:1	JUTE MESH OR EXCELSIOR MAT	AS REQUIRED
GREATER THAN 3:1	(REFER TO GEOTECHNICAL REPORT FOR FINAL DESIGN REQUIREMENT)	

* A HYDRO-APPLICATION OF WOOD, OR PAPER FIBER MAY BE APPLIED FOLLOWING SEEDING. A SUITABLE BINDER SUCH AS CURASOL OR RMB PLUS SHALL BE USED ON STRAW MULCH FOR WIND CONTROL.

MULCH ANCHORING
ANCHOR MULCH WITH PEG AND TWINE (1 SQ. YD/BLOCK); MULCH NETTING (AS PER MANUFACTURER); WOOD CELLULOSE FIBER (750 LBS/ACRE); CHEMICAL TACK (AS PER MANUFACTURER'S SPECIFICATIONS); USE OF A SERRATED STRAIGHT DISK. WETTING FOR SMALL AREAS AND ROAD DITCHES MAY BE PERMITTED.

EROSION CONTROL NOTES DURING WINTER CONSTRUCTION

1. WINTER CONSTRUCTION PERIOD: NOVEMBER 1 THROUGH APRIL 15.
2. WINTER EXCAVATION AND EARTHWORK SHALL BE DONE SUCH THAT NO MORE THAN 1 ACRE OF THE SITE IS WITHOUT STABILIZATION AT ANY ONE TIME.
3. EXPOSED AREA SHOULD BE LIMITED TO THAT WHICH CAN BE MULCHED IN ONE DAY PRIOR TO ANY SNOW EVENT.
4. CONTINUATION OF EARTHWORK OPERATION ON ADDITIONAL AREAS SHALL NOT BEGIN UNTIL THE EXPOSED SOIL SURFACE ON THE AREA BEING WORKED HAS BEEN STABILIZED SUCH THAT NO LARGER AREA OF THE SITE IS WITHOUT EROSION CONTROL PROTECTION AS LISTED IN ITEM 2 ABOVE.
5. AN AREA SHALL BE CONSIDERED TO HAVE BEEN STABILIZED WHEN EXPOSED SURFACES HAVE BEEN EITHER MULCHED WITH STRAW OR STRAW AT A RATE OF 100 LB. PER 1,000 SQUARE FEET (WITH OR WITHOUT SEEDING) OR DORMANT SEEDED, MULCHED AND ADEQUATELY ANCHORED BY AN APPROVED ANCHORING TECHNIQUE.
6. BETWEEN THE DATES OF OCTOBER 15 AND APRIL 1ST, LOAM OR SEED WILL NOT BE REQUIRED. DURING PERIODS OF ABOVE FREEZING TEMPERATURES THE SLOPES SHALL BE FINE GRADED AND EITHER PROTECTED WITH MULCH OR TEMPORARILY SEEDED AND MULCHED UNTIL SUCH TIME AS THE FINAL TREATMENT CAN BE APPLIED. IF THE DATE IS AFTER NOVEMBER 1ST AND IF THE EXPOSED AREA HAS BEEN LOAMED, FINAL GRADED AND IS SMOOTH, THEN THE AREA MAY BE DORMANT SEEDED AT A RATE OF 200 - 300% HIGHER THAN SPECIFIED FOR PERMANENT SEED AND THEN MULCHED. IF CONSTRUCTION CONTINUES DURING FREEZING WEATHER, ALL EXPOSED AREAS SHALL BE CONTINUOUSLY GRADED BEFORE FREEZING AND THE SURFACE TEMPORARILY PROTECTED FROM EROSION BY THE APPLICATION OF MULCH. SLOPES SHALL NOT BE LEFT UNEXPOSED OVER THE WINTER OR ANY OTHER EXTENDED TIME OF WORK SUSPENSION UNLESS TREATED IN THE ABOVE MANNER. UNTIL SUCH TIME AS WEATHER CONDITIONS ALLOW DITCHES TO BE FINISHED WITH THE PERMANENT SURFACE TREATMENT, EROSION SHALL BE CONTROLLED BY THE INSTALLATION OF BALES OF STRAW OR STONE CHECK DAMS IN ACCORDANCE WITH THE STANDARD DETAILS.
7. MULCHING REQUIREMENTS:

7.1. BETWEEN THE DATES OF NOVEMBER 1ST AND APRIL 15TH ALL MULCH SHALL BE ANCHORED BY EITHER PEG LINE, MULCH NETTING OR WOOD CELLULOSE FIBER.

7.2. MULCH NETTING SHALL BE USED TO ANCHOR MULCH IN ALL DRAINAGE WAYS WITH A SLOPE GREATER THAN 3% FOR SLOPE EXPOSED TO DIRECT WINDS AND FOR ALL OTHER SLOPES GREATER THAN 8%.

7.3. MULCH NETTING SHALL BE USED TO ANCHOR MULCH IN ALL AREAS WITH SLOPES GREATER THAN 15% AFTER OCTOBER 1ST THE SAME APPLIES FOR ALL SLOPES GREATER THAN 8%.

8. AFTER NOVEMBER 1ST THE CONTRACTOR SHALL APPLY DORMANT SEEDING OR MULCH AND ANCHORING ON ALL BARE EARTH AT THE END OF EACH WORKING DAY.
9. DURING THE WINTER CONSTRUCTION PERIOD ALL SNOW SHALL BE REMOVED FROM AREAS OF SEEDING AND MULCHING PRIOR TO PLACEMENT.
10. STOCKPILING OF MATERIALS (DIRT, WOOD, CONSTRUCTION MATERIALS, ETC.) MUST REMAIN COVERED AT ALL TIMES TO MINIMIZE ANY DUST PROBLEMS THAT MAY OCCUR WITH ADJACENT PROPERTIES AND TO PROVIDE MAXIMUM PROTECTION AGAINST EROSION RUNOFF.
11. EXISTING CATCH BASIN STRUCTURES SHALL BE PROTECTED UNTIL SUCH TIME AS THEY ARE REMOVED.

BOHLER™
SITE CIVIL AND CONSULTING ENGINEERING
LAND SURVEYING
PROGRAM MANAGEMENT
LANDSCAPE ARCHITECTURE
SUSTAINABLE DESIGN
PERMITTING SERVICES
TRANSPORTATION SERVICES

THE INFORMATION, DESIGN AND CONCEPTS CONTAINED HEREIN ARE THE PROPERTY OF BOHLER ENGINEERING. ALTHOUGH DISTRIBUTED FOR REVIEW, NO RIGHTS TO THESE DESIGNS SHALL BE GRANTED WITHOUT WRITTEN CONSENT OF BOHLER ENGINEERING.

REVISIONS

REV	DATE	COMMENT	DRAWN BY / CHECKED BY

Know what's below. Call before you dig.
ALWAYS CALL 811
It's fast. It's free. It's the law.

PERMIT SET

THIS DRAWING IS INTENDED FOR MUNICIPAL AND/OR AGENCY REVIEW AND APPROVAL. IT IS NOT INTENDED AS A CONSTRUCTION DOCUMENT UNLESS INDICATED OTHERWISE.

PROJECT No.:	W201231
DRAWN BY:	CFD
CHECKED BY:	RMM/JF
DATE:	03/08/2021
CAD I.D.:	W201231-CVL-0

PROJECT:

PROPOSED SITE PLAN DOCUMENTS

FOR

SECURITY VAULT WORKS, INC.

PROPOSED
DRIVE-UP ATM

MAP #37-1, LOT #3
1776 PLAINFIELD PIKE
CITY OF CRANSTON
PROVIDENCE COUNTY,
RHODE ISLAND

BOHLER
352 TURNPIKE ROAD
SOUTHBOROUGH, MA 01772
Phone: (508) 480-9900
www.BohlerEngineering.com

JOSHUA G. SWERLING
REGISTERED PROFESSIONAL ENGINEER
CIVIL

SHEET TITLE:
DEMOLITION, SOIL EROSION & SEDIMENT CONTROL PLAN

SHEET NUMBER:
C-201

ORG. DATE - 03/08/2021

\\BOHLERENG.NET\SHARESMA-PROJECTS\W\W201231\SHARW\CSP\PLAN SET\SREW\W201231-CVL-0----->LAYOUT: C-201-DEMO

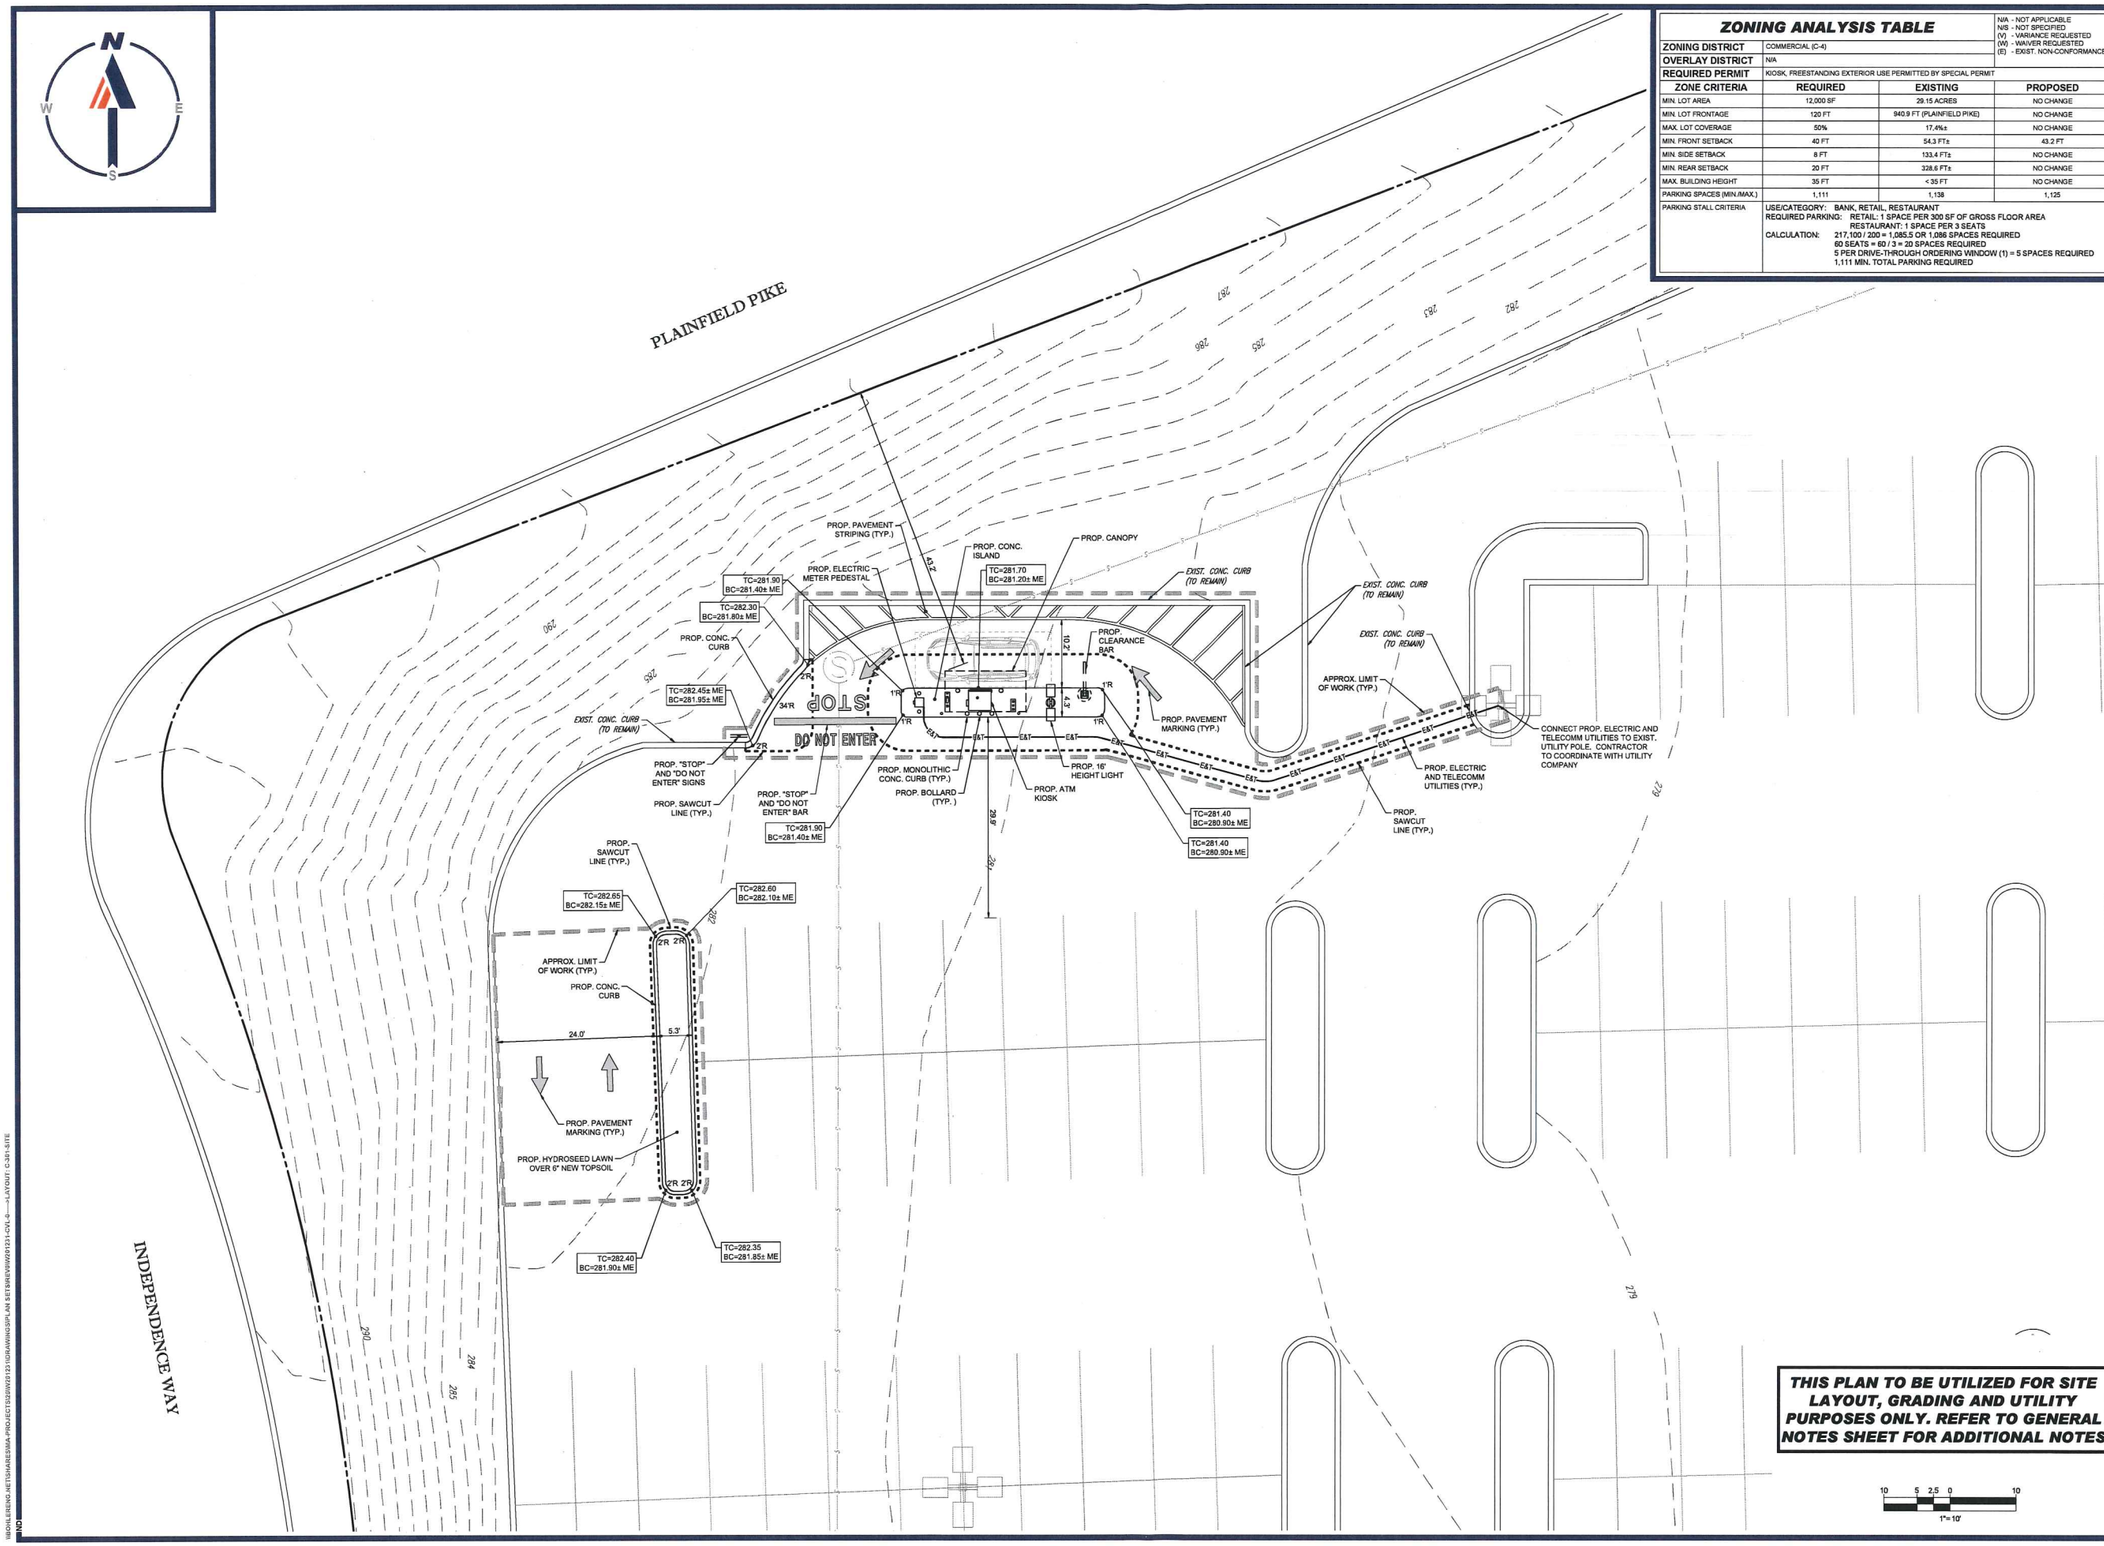

ZONING ANALYSIS TABLE

N/A - NOT APPLICABLE
N/S - NOT SPECIFIED
(V) - VARIANCE REQUESTED
(W) - WAIVER REQUESTED
(E) - EXIST. NON-CONFORMANCE

ZONING DISTRICT	COMMERCIAL (C-4)		
OVERLAY DISTRICT	N/A		
REQUIRED PERMIT	KIOSK, FREESTANDING EXTERIOR USE PERMITTED BY SPECIAL PERMIT		
ZONE CRITERIA	REQUIRED	EXISTING	PROPOSED
MIN. LOT AREA	12,000 SF	29.15 ACRES	NO CHANGE
MIN. LOT FRONTAGE	120 FT	940.9 FT (PLAINFIELD PIKE)	NO CHANGE
MAX. LOT COVERAGE	50%	17.4%±	NO CHANGE
MIN. FRONT SETBACK	40 FT	54.3 FT±	43.2 FT
MIN. SIDE SETBACK	8 FT	133.4 FT±	NO CHANGE
MIN. REAR SETBACK	20 FT	328.6 FT±	NO CHANGE
MAX. BUILDING HEIGHT	35 FT	< 35 FT	NO CHANGE
PARKING SPACES (MIN./MAX.)	1,111	1,138	1,125
PARKING STALL CRITERIA	USE/CATEGORY: BANK, RETAIL, RESTAURANT REQUIRED PARKING: RETAIL: 1 SPACE PER 300 SF OF GROSS FLOOR AREA RESTAURANT: 1 SPACE PER 3 SEATS CALCULATION: 217,100 / 200 = 1,085.5 OR 1,086 SPACES REQUIRED 60 SEATS = 60 / 3 = 20 SPACES REQUIRED 5 PER DRIVE-THROUGH ORDERING WINDOW (1) = 5 SPACES REQUIRED 1,111 MIN. TOTAL PARKING REQUIRED		

THIS PLAN TO BE UTILIZED FOR SITE LAYOUT, GRADING AND UTILITY PURPOSES ONLY. REFER TO GENERAL NOTES SHEET FOR ADDITIONAL NOTES

BOHLER™

SITE CIVIL AND CONSULTING ENGINEERING
LAND SURVEYING
PROGRAM MANAGEMENT
LANDSCAPE ARCHITECTURE
SUSTAINABLE DESIGN
PERMITTING SERVICES
TRANSPORTATION SERVICES

THE INFORMATION, DESIGN AND CONCEPTS ON THIS DOCUMENT ARE THE PROPERTY OF BOHLER ENGINEERING AND MAY NOT BE REPRODUCED IN WHOLE OR IN PART WITHOUT WRITTEN AUTHORIZATION FROM BOHLER ENGINEERING. ANY REPRODUCTION, REPRODUCTION, OR USE OF THIS DOCUMENT FOR OTHER PURPOSES OR PROJECTS IS STRICTLY PROHIBITED.

REVISIONS

REV	DATE	COMMENT	DRAWN BY / CHECKED BY

811 Know what's below. Call before you dig.
ALWAYS CALL 811
It's fast. It's free. It's the law.

PERMIT SET

THIS DRAWING IS INTENDED FOR MUNICIPAL AND/OR AGENCY REVIEW AND APPROVAL. IT IS NOT INTENDED AS A CONSTRUCTION DOCUMENT UNLESS INDICATED OTHERWISE.

PROJECT No.:	W201231
DRAWN BY:	CFD
CHECKED BY:	RMM/JF
DATE:	03/08/2021
CAD I.D.:	W201231-CVL-0

PROJECT:

PROPOSED SITE PLAN DOCUMENTS

FOR

SECURITY VAULT WORKS, INC.

PROPOSED DRIVE-UP ATM

MAP #37-1, LOT #3
1776 PLAINFIELD PIKE
CITY OF CRANSTON
PROVIDENCE COUNTY, RHODE ISLAND

BOHLER
352 TURNPIKE ROAD
SOUTHBOROUGH, MA 01772
Phone: (508) 480-9900
www.BohlerEngineering.com

JOSHUA G. SWERLING
No. 11-19-19
REGISTERED PROFESSIONAL ENGINEER CIVIL

SHEET TITLE:

SITE LAYOUT, GRADING & UTILITY PLAN

SHEET NUMBER:

C-301

ORG. DATE - 03/08/2021

\\BOHLERENG.NET\SHARE\SWA-PROJECTS\2020\W201231\DRAWINGS\PLAN SET\REVISION\W201231-CVL-0----LAYOUT: C-301-SITE

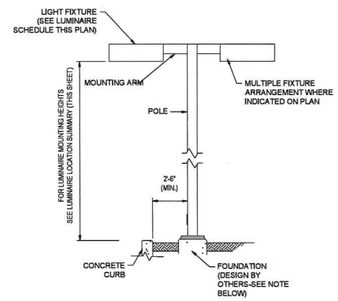

NOTE: THIS DETAIL IS FOR BID AND BUDGETARY PURPOSES ONLY. CONTRACTOR SHALL BE RESPONSIBLE FOR HAVING A FOUNDATION DESIGN PREPARED BY A QUALIFIED STRUCTURAL ENGINEER CONSIDERING LIGHTING MANUFACTURER REQUIREMENTS, LOCAL WIND LOADS AND SITE SPECIFIC SOIL PARAMETERS.

- SOME SITE CONDITIONS AND/OR LOCATIONS MAY REQUIRE VIBRATION DAMPENING MEASURES AS DETERMINED BY A STRUCTURAL ENGINEER.
- THE STRUCTURAL ENGINEER SHALL BE NOTIFIED OF THE INTENT TO MOUNT ANYTHING TO THE POLE, ASIDE FROM THE LIGHT FIXTURES, INCLUDING BUT NOT LIMITED TO CAMERAS, BANNERS, FLAGS, SIGNAGE, ETC. AS IT WILL IMPACT THE POLE AND FOUNDATION DESIGN.

AREA LIGHT DETAIL

N.T.S.

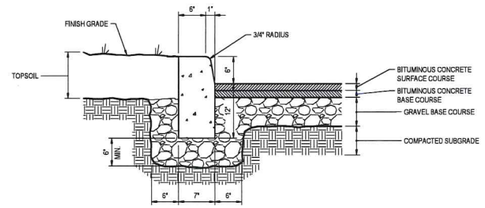

NOTE:
1. CURB SHALL CONSIST OF 4,000 PSI AIR ENTRAINED CONCRETE. EXPOSED EDGES TO HAVE RUBBED FINISH AND SURFACE SHALL BE TREATED WITH A CONCRETE PENETRANT/SEALER.
2. THE ENDS OF CURB SECTIONS SHALL BE CHAMFERED 1/4 INCH.
3. THE CORNERS OF CURB SECTIONS SHALL MATCH THE ADJACENT CURB IN SIZE, COLOR AND FINISH.
4. CURBS, CURB CORNERS OR EDGING SHALL BE FITTED TOGETHER AS CLOSELY AS POSSIBLE.
5. EXPANSION JOINTS SHALL BE INSTALLED AT A MAXIMUM OF TWENTY FEET (20') ON CENTER USING PREFORMED EXPANSION JOINT FILLER HAVING A THICKNESS OF 1/2 INCH.

PRECAST CONCRETE CURB

N.T.S.

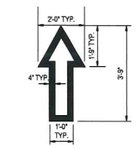

NOTE: ALL TRAFFIC FLOW ARROWS TO BE REFLECTIVE WHITE PAINT PER SPECS.

TRAFFIC FLOW ARROW DETAIL

N.T.S.

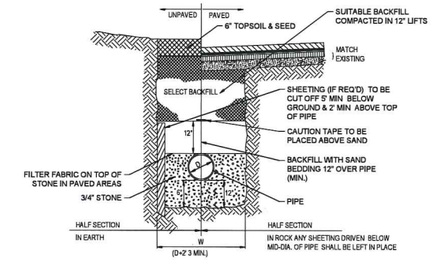

TYPICAL UTILITY TRENCH DETAIL

N.T.S.

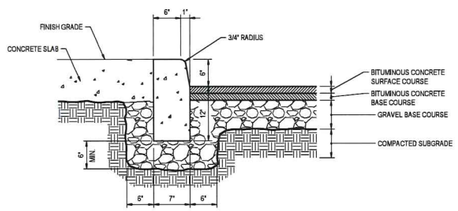

NOTE:
1. CURB SHALL CONSIST OF 4,000 PSI AIR ENTRAINED CONCRETE. EXPOSED EDGES TO HAVE RUBBED FINISH AND SURFACE SHALL BE TREATED WITH A CONCRETE PENETRANT/SEALER.
2. THE ENDS OF CURB SECTIONS SHALL BE CHAMFERED 1/4 INCH.
3. THE CORNERS OF CURB SECTIONS SHALL MATCH THE ADJACENT CURB IN SIZE, COLOR AND FINISH.
4. CURBS, CURB CORNERS OR EDGING SHALL BE FITTED TOGETHER AS CLOSELY AS POSSIBLE.
5. EXPANSION JOINTS SHALL BE INSTALLED AT A MAXIMUM OF TWENTY FEET (20') ON CENTER USING PREFORMED EXPANSION JOINT FILLER HAVING A THICKNESS OF 1/2 INCH.

MONOLITHIC CONCRETE CURB DETAIL

N.T.S.

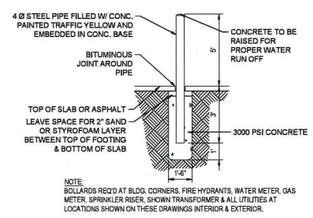

NOTE:
BOLLARDS REQ'D AT BLDG. CORNERS, FIRE HYDRANTS, WATER METER, GAS METER, SPRINKLER RISER, SHOWN TRANSFORMER & ALL UTILITIES AT LOCATIONS SHOWN ON THESE DRAWINGS INTERIOR & EXTERIOR.

BOLLARD DETAIL

N.T.S.

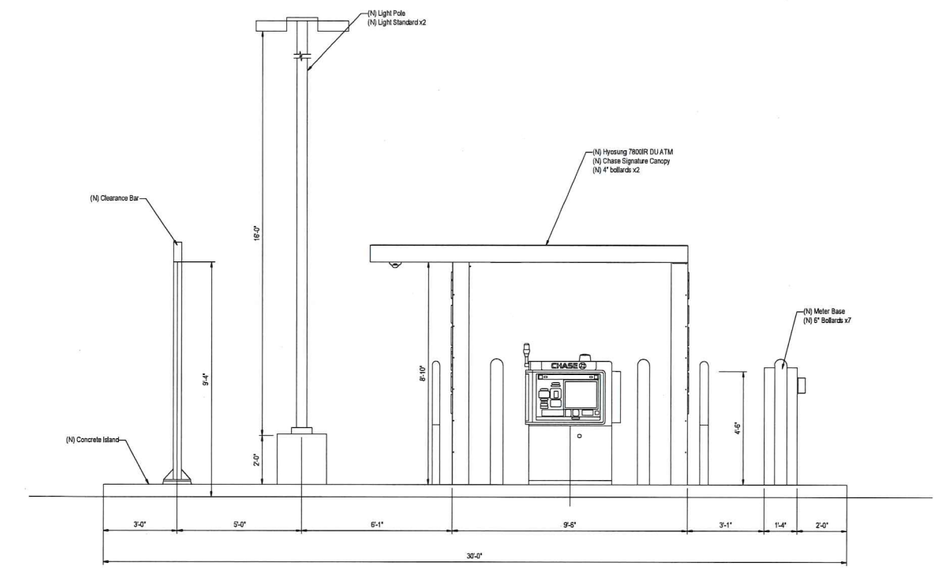

PROPOSED ELEVATION

N.T.S.

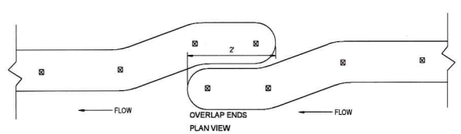

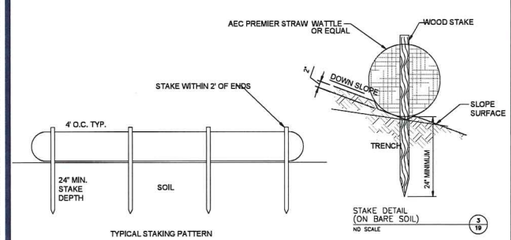

STRAW WATTLES

N.T.S.

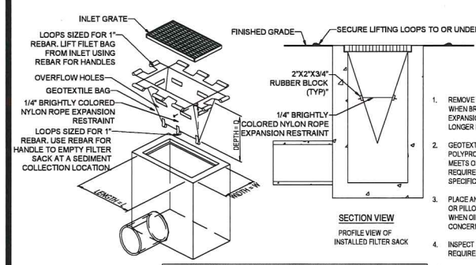

LOW TO MODERATE FLOW GEOTEXTILE FABRIC SPECIFICATION TABLE		
PROPERTIES	TEST METHOD	UNITS
GRAB TENSILE STRENGTH	ASTM D-4632	300 LBS
GRAB TENSILE ELONGATION	ASTM D-4632	20%
PUNCTURE	ASTM D-4833	120 LBS
MULLEN BURST	ASTM D-3786	800 PSI
TRAPEZOID TEAR	ASTM D-4533	120 LBS
UV RESISTANCE	ASTM D-4355	80%
APPARENT OPENING SIZE	ASTM D-4751	40 US SIEVE
FLOW RATE	ASTM D-4491	40 GALM/M/SQ FT
PERMITTIVITY	ASTM D-4491	0.55 SEC^{-1}
MODERATE TO HIGH FLOW GEOTEXTILE FABRIC SPECIFICATION TABLE		
PROPERTIES	TEST METHOD	UNITS
GRAB TENSILE STRENGTH	ASTM D-4632	265 LBS
GRAB TENSILE ELONGATION	ASTM D-4632	20%
PUNCTURE	ASTM D-4833	135 LBS
MULLEN BURST	ASTM D-3786	430 PSI
TRAPEZOID TEAR	ASTM D-4533	45 LBS
UV RESISTANCE	ASTM D-4355	90%
APPARENT OPENING SIZE	ASTM D-4751	20 US SIEVE
FLOW RATE	ASTM D-4491	200 GALM/M/SQ FT
PERMITTIVITY	ASTM D-4491	1.5 SEC^{-1}

1. REMOVE TRAPPED SEDIMENT WHEN BRIGHTLY COLORED EXPANSION RESTRAINT CAN NO LONGER BE SEEN.
2. GEOTEXTILE SHALL BE A WOVEN POLYPROPYLENE FABRIC THAT MEETS OR EXCEEDS REQUIREMENTS IN THE SPECIFICATIONS TABLE.
3. PLACE AN OIL ADSORBENT PAD OR PILLOW OVER INLET GRATE WHEN OIL SPILLS ARE A CONCERN.
4. INSPECT PER REGULATORY REQUIREMENTS.
5. THE WIDTH, "W", OF THE FILTER SACK SHALL MATCH THE INSIDE WIDTH OF THE GRATED INLET BOX.
6. THE DEPTH, "D", OF THE FILTER SACK SHALL BE BETWEEN 18 INCHES AND 36 INCHES.
7. THE LENGTH, "L", OF THE FILTER SACK SHALL MATCH THE INSIDE LENGTH OF THE GRATED INLET BOX.

NOTE:
DO NOT USE IN PAVED AREAS WHERE PONDING MAY CAUSE TRAFFIC HAZARDS.

FILTER SACS (GRATED INLETS)

N.T.S.

BOHLER™
SITE CIVIL AND CONSULTING ENGINEERING
LAND SURVEYING
PROGRAM MANAGEMENT
LANDSCAPE ARCHITECTURE
SUSTAINABLE DESIGN
PERMITTING SERVICES
TRANSPORTATION SERVICES

THE INFORMATION, DESIGN AND CONCEPTS CONTAINED HEREIN ARE THE PROPERTY OF BOHLER ENGINEERING AND MAY NOT BE USED, REVISED, REPRODUCED OR TRANSMITTED IN WHOLE OR IN PART WITHOUT WRITTEN AUTHORIZATION FROM BOHLER ENGINEERING. ANY REVISIONS TO THIS DRAWING MUST BE MADE BY OR UNDER THE DIRECTION OF A REGISTERED PROFESSIONAL ENGINEER.

REVISIONS

REV	DATE	COMMENT	DRAWN BY / CHECKED BY

811 Know what's below. Call before you dig.
ALWAYS CALL 811
It's fast. It's free. It's the law.

PERMIT SET

THIS DRAWING IS INTENDED FOR MUNICIPAL AND/OR AGENCY REVIEW AND APPROVAL. IT IS NOT INTENDED AS A CONSTRUCTION DOCUMENT UNLESS INDICATED OTHERWISE.

PROJECT No.:	W201231
DRAWN BY:	CFD
CHECKED BY:	RMM/JF
DATE:	03/08/2021
CAD I.D.:	W201231-CVL-0

PROJECT:

PROPOSED SITE PLAN DOCUMENTS

FOR

SECURITY VAULT WORKS, INC.

PROPOSED
DRIVE-UP ATM

MAP #37-1, LOT #3
1776 PLAINFIELD PIKE
CITY OF CRANSTON
PROVIDENCE COUNTY,
RHODE ISLAND

BOHLER
352 TURNPIKE ROAD
SOUTHBOROUGH, MA 01772
Phone: (508) 480-9900
www.BohlerEngineering.com

JOSHUA G. SWERLING
No. 13,143
REGISTERED
PROFESSIONAL ENGINEER
CIVIL

SHEET TITLE:

DETAIL SHEET

SHEET NUMBER:

C-401

ORG. DATE - 03/08/2021

\\BOHLERENG.NET\SHARE\BMA-PROJECTS\2020\W201231\DRAWING\PLAN SET\BASE\W201231-CVL-0----LAYOUT: C-401-DETL

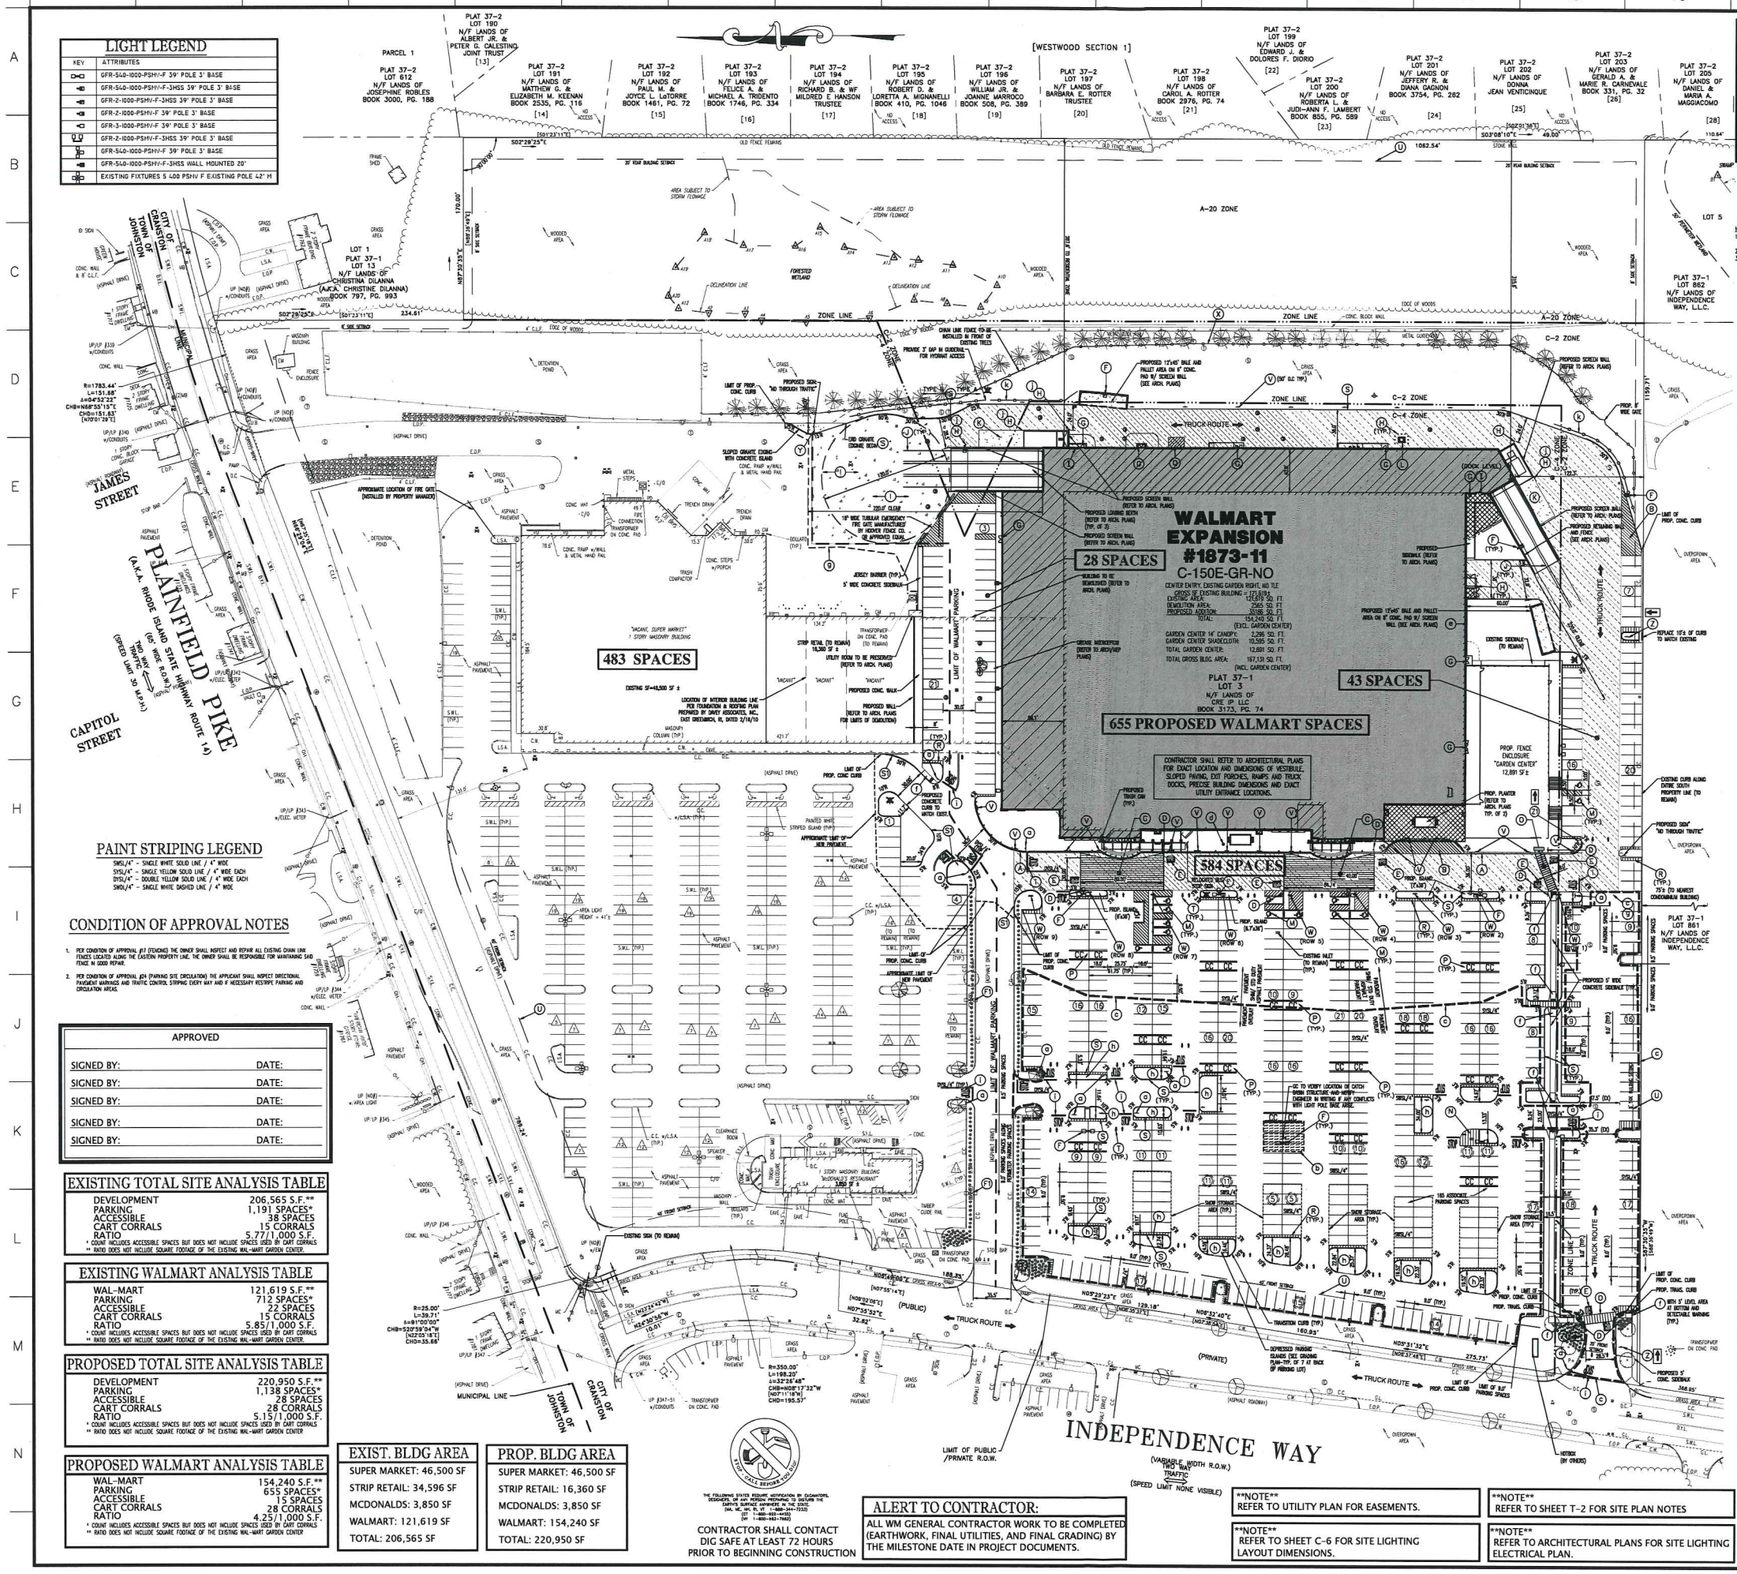

LIGHT LEGEND

KEY	ATTRIBUTES
	GFR-SL0-1000-PSH/-F 39' POLE 3' BASE
	GFR-SL0-1000-PSH/-F-SHSS 39' POLE 3' BASE
	GFR-2-1000-PSH/-F-SHSS 39' POLE 3' BASE
	GFR-2-1000-PSH/-F 39' POLE 3' BASE
	GFR-3-1000-PSH/-F 39' POLE 3' BASE
	GFR-2-1000-PSH/-F-SHSS 39' POLE 3' BASE
	GFR-SL0-1000-PSH/-F 39' POLE 3' BASE
	GFR-SL0-1000-PSH/-F-SHSS WALL MOUNTED 20'
	EXISTING FIXTURES S 400 PSH/ F EXISTING POLE 42' H

PAINT STRIPING LEGEND

SWSL/4" - SINGLE WHITE SOLID LINE / 4" WIDE
SYSL/4" - SINGLE YELLOW SOLID LINE / 4" WIDE EACH
SYSL/4" - DOUBLE YELLOW SOLID LINE / 4" WIDE EACH
SWSL/4" - SINGLE WHITE DASHED LINE / 4" WIDE

CONDITION OF APPROVAL NOTES

1. PER CONDITION OF APPROVAL #17 (FENCING) THE OWNER SHALL INSPECT AND REPAIR ALL EXISTING CHAIN LINK FENCES LOCATED ALONG THE EASTERN PROPERTY LINE. THE OWNER SHALL BE RESPONSIBLE FOR MAINTAINING SAID FENCE IN GOOD REPAIR.
2. PER CONDITION OF APPROVAL #24 (PARKING SITE CIRCULATION) THE APPLICANT SHALL INSPECT DIRECTIONAL PAVEMENT MARKINGS AND TRAFFIC CONTROL STRIPING EVERY MAY AND IF NECESSARY RESTRIPE PARKING AND CIRCULATION AREAS.

APPROVED	
SIGNED BY:	DATE:
SIGNED BY:	DATE:
SIGNED BY:	DATE:
SIGNED BY:	DATE:
SIGNED BY:	DATE:

EXISTING TOTAL SITE ANALYSIS TABLE

DEVELOPMENT	206,565 S.F.**
PARKING	1,191 SPACES*
ACCESSIBLE	36 SPACES
CART CORRALS	15 CORRALS
RATIO	5.77/1,000 S.F.

* COUNT INCLUDES ACCESSIBLE SPACES BUT DOES NOT INCLUDE SPACES USED BY CART CORRALS
** RATIO DOES NOT INCLUDE SQUARE FOOTAGE OF THE EXISTING WAL-MART GARDEN CENTER.

EXISTING WALMART ANALYSIS TABLE

WAL-MART	121,619 S.F.**
PARKING	712 SPACES*
ACCESSIBLE	22 SPACES
CART CORRALS	15 CORRALS
RATIO	5.85/1,000 S.F.

* COUNT INCLUDES ACCESSIBLE SPACES BUT DOES NOT INCLUDE SPACES USED BY CART CORRALS
** RATIO DOES NOT INCLUDE SQUARE FOOTAGE OF THE EXISTING WAL-MART GARDEN CENTER.

PROPOSED TOTAL SITE ANALYSIS TABLE

DEVELOPMENT	220,950 S.F.**
PARKING	1,138 SPACES*
ACCESSIBLE	28 SPACES
CART CORRALS	28 CORRALS
RATIO	5.15/1,000 S.F.

* COUNT INCLUDES ACCESSIBLE SPACES BUT DOES NOT INCLUDE SPACES USED BY CART CORRALS
** RATIO DOES NOT INCLUDE SQUARE FOOTAGE OF THE EXISTING WAL-MART GARDEN CENTER

PROPOSED WALMART ANALYSIS TABLE

WAL-MART	154,240 S.F.**
PARKING	655 SPACES*
ACCESSIBLE	15 SPACES
CART CORRALS	28 CORRALS
RATIO	4.25/1,000 S.F.

* COUNT INCLUDES ACCESSIBLE SPACES BUT DOES NOT INCLUDE SPACES USED BY CART CORRALS
** RATIO DOES NOT INCLUDE SQUARE FOOTAGE OF THE EXISTING WAL-MART GARDEN CENTER

EXIST. BLDG AREA
SUPER MARKET: 46,500 SF
STRIP RETAIL: 34,596 SF
MCDONALDS: 3,850 SF
WALMART: 121,619 SF
TOTAL: 206,565 SF

PROP. BLDG AREA
SUPER MARKET: 46,500 SF
STRIP RETAIL: 16,360 SF
MCDONALDS: 3,850 SF
WALMART: 154,240 SF
TOTAL: 220,950 SF

THE FOLLOWING STATES REQUIRE NOTIFICATION BY CONTRACTORS, DESIGNERS OR OWNERS PRIOR TO DIGGING TO DISCLOSE THE EXISTENCE OF UNDERGROUND UTILITIES IN THE STATE:
DIAL 811 IN NEW JERSEY, PENNSYLVANIA, TEXAS
DIAL 811 IN NEW JERSEY, PENNSYLVANIA, TEXAS
CT - 1-800-922-4455
DE - 1-800-442-7892

CONTRACTOR SHALL CONTACT DIG SAFE AT LEAST 72 HOURS PRIOR TO BEGINNING CONSTRUCTION

ALERT TO CONTRACTOR:

ALL WM GENERAL CONTRACTOR WORK TO BE COMPLETED (EARTHWORK, FINAL UTILITIES, AND FINAL GRADING) BY THE MILESTONE DATE IN PROJECT DOCUMENTS.

NOTE
REFER TO UTILITY PLAN FOR EASEMENTS.

NOTE
REFER TO SHEET T-2 FOR SITE PLAN NOTES

NOTE
REFER TO SHEET C-6 FOR SITE LIGHTING LAYOUT DIMENSIONS.

NOTE
REFER TO ARCHITECTURAL PLANS FOR SITE LIGHTING ELECTRICAL PLAN.

ZONING SUMMARY

ZONE: HIGHWAY BUSINESS (C-2) & NEIGHBORHOOD BUSINESS (C-2)
(FOOD STORE/RETAIL IS PERMITTED)

ZONE CRITERIA	C-2 ZONE	C-4 ZONE	EXISTING	PROPOSED
MINIMUM LOT AREA	5,000 SF	12,000 SF	1,269,946 SF	1,268,946 SF*
MIN. LOT FRONTAGE/WIDTH	60'	120'	940.93' (PLAINFIELD) 343.92' (PLAINFIELD)	940.93' (PLAINFIELD) 343.92' (PLAINFIELD)*
MINIMUM FRONT SETBACK	25'	40'	54.3' (NEIGHMALSO) 54.3' (NEIGHMALSO)*	54.3' (NEIGHMALSO) 54.3' (NEIGHMALSO)*
MINIMUM SIDE SETBACK	8'	8'	133.4' (NW DOCK)	122.2' (NW DOCK)
MINIMUM REAR SETBACK	20'	20'	328.6' (WALMART)	287.6' (WALMART)
MINIMUM OPEN SPACE	15%	15%	33.88%	33.50%
MAXIMUM LOT COVERAGE	60%	50%	16.27%	16.27%
MAXIMUM BUILDING HEIGHT	30'	35'	-	±35' (SEE NOTE 3)
PARKING SPACES	1,111		1,191	1,138

* NO CHANGE
OWN PARKING REQUIREMENTS:
8' X 18' REQUIRED (9.5' X 18' UTILIZED)
1 SPACE PER 200 SF FOR BUILDINGS GREATER THAN 5,000 SF
PARKING REQUIRED RETAIL = (217,100/200)= 1,085 SPACES
PARKING REQUIRED ACSTS = 1 SP/3 SEATS (80 SEATS ASSUMED) +
5 PER DRIVE-THRU ORDERING WINDOW (1) =35 SPACES
TOTAL PARKING REQUIRED = 1,111 PARKING SPACES

NOTES:
1. PROPOSED BUILDING SF USED FOR REQUIRED PARKING CALCULATION DOES NOT INCLUDE WALMART'S ±12,891 SF GARDEN CENTER PER DISCUSSION WITH THE CITY.
2. PROPOSED PARKING COUNTS IN ZONING TABLE INCLUDE 28 SPACES OCCUPIED BY WALMART CART CORRALS.
3. PROPOSED BUILDING ENTIRELY WITHIN THE C-4 ZONING DISTRICT.

WAIVERS REQUESTED

WAIVERS REQUESTED FROM THE SITE PLAN REVIEW COMMITTEE

17.84.010 [C.4.C.] A TWE FOOT BUFFER STRIP OF GRASS OR OTHER VEGETATION IS REQUIRED AROUND THE PERIMETER OF THE SITE, EXCEPT FOR ANY CURB CUTS.

17.84.010 [C.4.C.] WHERE NON-INTENSIVE LAND USES ABUT LESS-INTENSIVE USES, A BUFFER STRIP TWENTY-FIVE (25) FEET IN WIDTH SHALL BE REQUIRED BETWEEN SUCH USES.

17.84.010 [C.4.C.4] PARKING LOTS, GARBAGE COLLECTION AND UTILITY AREAS AND LOADING AND UNLOADING AREAS SHOULD BE SCREENED AROUND THEIR PERIMETERS BY A BUFFER STRIP A MINIMUM OF FIVE (5) FEET WIDE.

17.84.010 [C.5.C] THE INTERIOR OF PARKING AREAS SHALL BE SHADED BY DECIDUOUS TREES EITHER RETAINED OR PLANTED IN THE DEVELOPED THAT MAY OR WILL HAVE WHEN FULLY MATURE A TRUNK OF AT LEAST THIRTEE (13) INCHES IN DIAMETER, THE MINIMUM CALIPER OF NEW TREES AT THE TIME OF PLANTING TO BE TWO AND ONE HALF (2 1/2) INCHES. EACH TREE SHALL BE PRESUMED TO SHADE A CIRCULAR AREA HAVING A RADIUS OF FIFTEEN (15) FEET WITH THE TRUNK AS THE CENTER AND THERE MUST BE SUFFICIENT TREES SO THAT, USING THIS STANDARD, TWENTY (20) PERCENT OF THE PARKING AREA WILL BE SHADED. TREES SHALL BE LOCATED SO THAT THEY ARE SURROUNDED BY AT LEAST ONE HUNDRED (100) SQUARE FEET OF UNPAVED AREA, WHICH MAY BE COUNTED TOWARDS CALCULATING THE REQUIRED LANDSCAPED AREA. PARKING AREAS SHALL BE LAID OUT AND DETAILED TO PREVENT VEHICLES FROM STRIKING TREES AND TO PROVIDE FOR THE HEALTHY GROWTH OF SELECTED TREE SPECIES. VEHICLES WILL BE PRESUMED TO HAVE A BODY OVERHANG OF SIXTEE FEET SIX INCHES.

17.84.110 [1.1] ALL SITE PLANS SHALL BE DRAWN TO A SCALE OF ONE INCH EQUALS TWENTY (20) FEET, ONE INCH EQUALS FORTY (40) FEET OR ONE INCH EQUALS EIGHTY (80) FEET, WHICHEVER IS APPROPRIATE TO THE SIZE OF THE PROPOSAL.

17.84.100.B.12. CONTOUR ELEVATIONS ARE BASED ON NGVD 1929 VERTICAL DATUM.

SITE LEGEND

- (A) 6" WIDE FIRE LANE STRIPING PAINTED TRAFFIC RED W/ "NO PARKING FIRE LANE" PAINTED WITH 4" HIGH WHITE LETTERING AT 25' BETWEEN WARRANCE. SEE DETAIL SHEET.
- (B) AREA STRIPED AT SYSL/4" AT 45° @ 2'-0" O.C.
- (C) PEDESTRIAN CROSSWALK WITH 6" WIDE PAINTED WHITE STRIPING PARALLEL TO DIRECTION OF TRAFFIC AT 2'-0" O.C. AND (1)-6" WHITE STRIPE PERPENDICULAR ON BOTH ENDS UNLESS NOTED OTHERWISE. SEE SITE PLAN FOR DIMENSIONS.
- (D) PEDESTRIAN CROSSING SIGN TYPICAL AT PEDESTRIAN CROSSWALKS AS NOTED ON PLANS.
- (E) "HELD" PAINTED WHITE ON PAVEMENT TYPICAL. SEE DETAIL SHEET.
- (F) PROPOSED LIGHT POLE AND BASE.
- (G) EXISTING LIGHT POLE AND BASE SHALL REMAIN. CONTRACTOR SHALL REPLACE LIGHTING FIXTURE AS WELL AS REMOVE THE PAINT ON THE EXISTING BASE AND RE-PAINT THE EXISTING BASE YELLOW
- (H) EXIT PORCH. SEE ARCHITECTURAL PLANS FOR EXACT SIZE, LOCATION FOR STOOPS, STAIRS AND/OR RAMPS THAT MAY BE REQUIRED. RAMP PAVEMENT FLUSH WITH THE TOP OF STOOP.
- (H) 6"ø PIPE BOLLARD TYPICAL UNLESS NOTED OTHERWISE. SEE DETAIL SHEET.
- (I) OVERHEAD DOOR LOCATION. SEE ARCHITECTURAL PLANS FOR EXACT SIZE AND LOCATION FOR COORDINATION WITH CIVIL PLANS. (AT GRADE UNLESS OTHERWISE NOTED)
- (J) 4" WIDE X 130' LONG YELLOW PAINTED TRUCK ALIGNMENT STRIPES.
- (K) 16' X 42' CONCRETE CONTRACTOR PAD AND 16' X 42' HEAVY DUTY PAD (CRENT FOR TRUCK LOADING). REFER TO ARCHITECTURAL PLAN FOR EXACT LOCATION AND SLOPE.
- (L) CONCRETE TRANSFORMER PAD. CONTRACTOR TO COORDINATE WITH LOCAL POWER COMPANY FOR DETAILS.
- (M) ACCESSIBLE PARKING SPACE TYPICAL. SEE DETAIL SHEET FOR ACCESSIBLE PARKING SPACE SIZE, SIGN AND SYMBOL ("VAN"-INDICATES VAN ACCESSIBLE SPACE).
- (N) PAINTED ISLAND TYPICAL UNLESS NOTED OTHERWISE, STRIPES SHALL BE PAINTED SYSL/4" AT 2'-0" O.C. PERPENDICULAR TO THE PARKING SPACE. SEE DETAIL SHEET.
- (O) 6'-0" WIDE PEDESTRIAN CROSSWALK. EDGE LINES PAINTED SWSL/8" WITH INSIDE STRIPING PAINTED SWSL/4" AT 2'-0" O.C. PERPENDICULAR TO EDGE LINES.
- (P) SC CART CORRAL TYPICAL. SEE DETAIL SHEET FOR CART CORRAL DETAIL.
- (Q) 10' X 15' STRIPED AREA PAINTED SYSL/4" AT 45° @ 2'-0" O.C. AT JBS CRANE LOCATION. SEE ARCH. PLANS.
- (R) 2'-0" (WIN.) LOADING ZONE AT ALL CURBED PARKING SPACES. 4" PAINTED YELLOW STRIPING AT 2'-0" O.C. PERPENDICULAR TO PARKING SPACE. SEE DETAIL SHEET.
- (S) 18" CONCRETE CURB AND GUTTER TYPICAL. SEE PLAN FOR TYPE. SEE DETAIL SHEET.
- (S1) PRECAST CONCRETE CURB TYPICAL. SEE DETAIL SHEET.
- (T) PAINTED DIRECTIONAL ARROW TYPICAL. SEE DETAIL SHEET
- (U) BUILDING SETBACK LINE PER ZONING ORDINANCE.
- (V) "NO PARKING FIRE LANE" SIGN. SEE PLAN FOR LOCATION.
- (W) AISLE INDICATOR SIGNS TYPICAL. SEE DETAIL SHEET.
- (X) 6' HT. CHAIN LINK FENCE
- (Y) "NO TRUCKS" SIGN. SEE DETAIL SHEET.
- (Z) "TRUCK ENTRANCE" SIGN. SEE PLAN FOR LOCATION.
- (Z1) "TRUCK EXIT" SIGN. SEE PLAN FOR LOCATION.
- (Z2) "STOP" SIGN. SEE DETAIL SHEET.
- (b) REMOVE AND REPLACE FAILING PAVING (PER PLANS AND SPECS)
- (c) EXTENT OF ASPHALT OVERLAY
- (d) PROP. FLAGPOLE (MAX HT 35')(SEE ARCHITECTURAL PLANS)
- (e) 18" RIDERT PROTECTION STRIP
- (f) ADA COMPLIANT RAMP
- (g) SAWCUT
- (h) INTERIOR LANDSCAPE ISLAND. SEE DETAIL SHEET.
- (i) STOP BAR. SEE DETAIL SHEET.
- (j) EXPANSION JOINT TYPICAL AT FIXED STRUCTURES (BUILDINGS, RETAINING WALLS/DOCK WALLS, DROP INLETS, MANHOLES, LIGHT POLE BASES AND BOLLARDS). SEE DETAIL SHEET
- (k) PROPOSED DUMPSTER. SEE DETAIL SHEET
- (l) CONCRETE JOINTING AND FILLERS TO BE COMPLETED PER DETAIL (TYPICAL OF ALL EXTERIOR CONCRETE EXCLUSIVE OF ARCHITECTURAL CONCRETE).

LEGEND

- EXISTING SPACE
- (1) PROPOSED DEVELOPMENT PARKING SPACE (MATCH EXISTING COLOR)
- (7) PROPOSED WALMART PARKING SPACE (SYSL/4")
- (7) PROPOSED WALMART ASSOCIATE PARKING SPACE (WSL/4")
- PROPOSED CONCRETE CURB OR CURB & GUTTER
- PROPOSED BUILDING
- EXISTING BUILDING
- AREA OF STORE EXPANSION
- AREA OF STORE DEMOLITION
- HEAVY DUTY ASPHALT PAVEMENT
- HEAVY DUTY CONCRETE PAVEMENT
- STANDARD DUTY ASPHALT PAVEMENT
- STANDARD DUTY ASPHALT PAVEMENT REPAIR
- 1.5" ASPHALT OVERLAY. FOR CLARITY, AREAS THAT REQUIRE NEW FULL DEPTH PAVEMENT DUE TO REMOVAL OF EXIST. ISLANDS AND CONSTRUCTION OF PROPOSED ISLANDS ARE NOT SHOWN.

GRAPHIC SCALE
50 0 25 50 100 200
(IN FEET)
1 inch = 50 ft.

BOHLER ENGINEERING
CORPORATE OFFICE:
WARREN, NJ
OFFICES
SOUTHBOROUGH, MA
BOWIE, MD
CINCINNATI, OH
CLARKSBURG, MD
HAZELHURST, PA
NEWTOWN, PA
OAKBROOK TERRACE, IL
PORTLAND, OR
SCOTTSDALE, AZ
FORT LAUDERDALE, FL
CIVIL & CONSULTING ENGINEERS
SURVEYORS
PROJECT MANAGERS
ENVIRONMENTAL CONSULTANTS
LANDSCAPE ARCHITECTS

THIS DRAWING CONTAINS INFORMATION THAT IS THE PROPERTY OF BOHLER ENGINEERING AND MAY BE USED ONLY FOR THE PURPOSE FOR WHICH IT IS PROVIDED. ANY OTHER USE OR REPRODUCTION WITHOUT WRITTEN PERMISSION IS PROHIBITED.

REVISIONS:

REV:	DATE:	COMMENT:	BY:
1	04-13-10	REVISED PER SITE PLAN REVIEW	KBS
2	04-15-10	REVISED PER LANDLORD ARCH.	KBS
3	04-19-10	REVISED TO INCREASE ONSITE PERVIOUS	KBS
4	04-30-10	REVISED TO ADD FIRE GATE	KBS
5	05-05-10	REVISED TO ADD W/TO FLAG /PARKING REVS FOR PRELIMINARY SUB	KBS
6	06-10-10	EROSION PLANS REVISED PER WALMART CRITERIA / SPECS	KBS
7	06-25-10	REVISED PER RI DEM COMMENTS	KBS
8	07-14-10	REVISED PER SWPPP AND PHASING	KBS
9	08-25-10	REVISED FOR BID	KBS
10	09-27-10	FINAL PLANS, STAFF COMMENTS, ADDENDUM	AWP
11	09-29-10	ADDENDUM	AWP
12	10-08-10	ADDENDUM #6	AWP
13	10-19-10	SEWER SYSTEM PER COMMENTS	GWD
14	01-11-11	CCD #3 TRUCK TURN	AWP
15	02-21-11	CCD #3 UTILITY REVISIONS	CAD
16	04-01-11	CCD #4 TELEPHONE CONDUITS	AWP

ISSUED FOR CONSTRUCTION

PROJECT No.:	W030937
DRAWN BY:	KBS
CHECKED BY:	JAK/AWP
DATE:	02-19-10
SCALE:	AS SHOWN
CAD I.D.:	W030937SS15

PROJECT:

FINAL SITE DEVELOPMENT PLANS

FOR

CRE IP,LLC C/O UBS REAL ESTATE INVESTMENTS STORE #1873-11

PROPOSED RETAIL DEVELOPMENT
1776 PLAINFIELD PIKE & INDEPENDENCE WAY
ASSESSOR'S MAP 37-1, LOT 3
CITY OF CRANSTON
PROVIDENCE COUNTY
RHODE ISLAND

BOHLER ENGINEERING
352 TURNPIKE ROAD
SOUTHBOROUGH, MA 01772
PH: (508) 480-9900
FX: (508) 480-9080
www.BohlerEngineering.com

M.D. SMITH
PROFESSIONAL ENGINEER
MASSACHUSETTS LICENSE No. 45496
RHODE ISLAND LICENSE No. 8145
CONNECTICUT LICENSE No. 24567
MAINE LICENSE No. 11623
NEW HAMPSHIRE LICENSE No. 12931

J.A. KUCICH
PROFESSIONAL ENGINEER
MASSACHUSETTS LICENSE No. 45130
CONNECTICUT LICENSE No. 28177

SHEET TITLE:

SITE PLAN

SHEET NUMBER:

C-1

7 OF 20

REVISION 16 - 04/01/2011

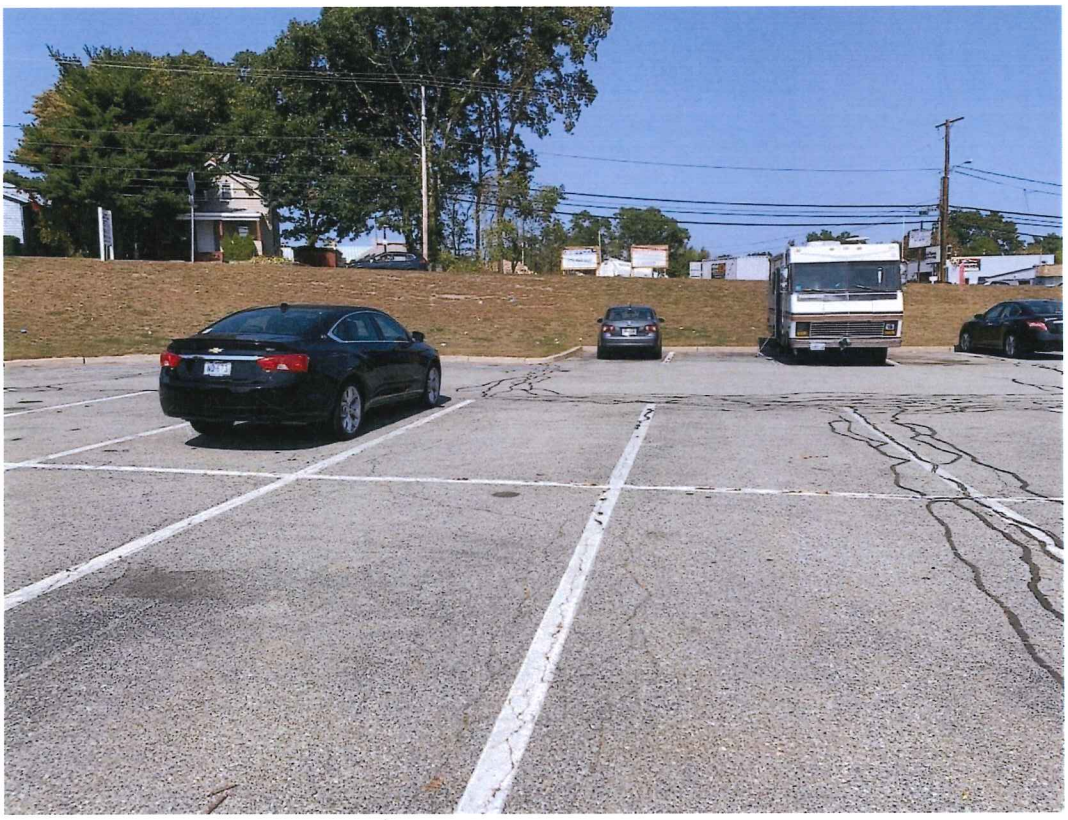

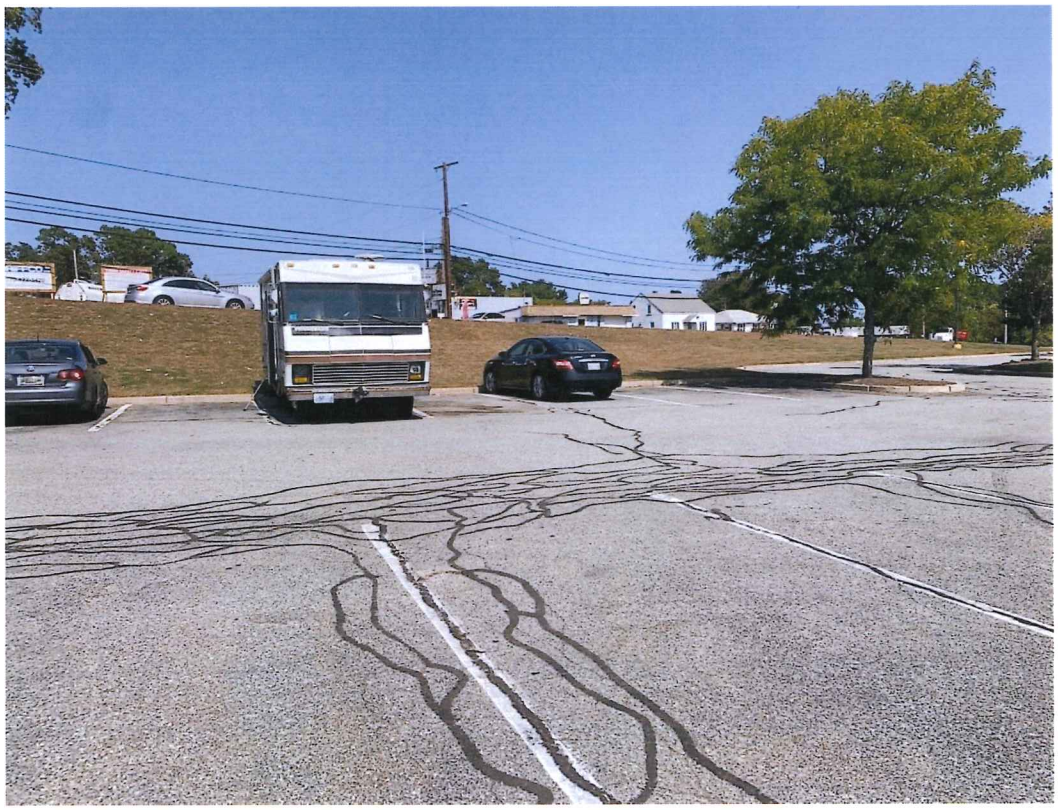

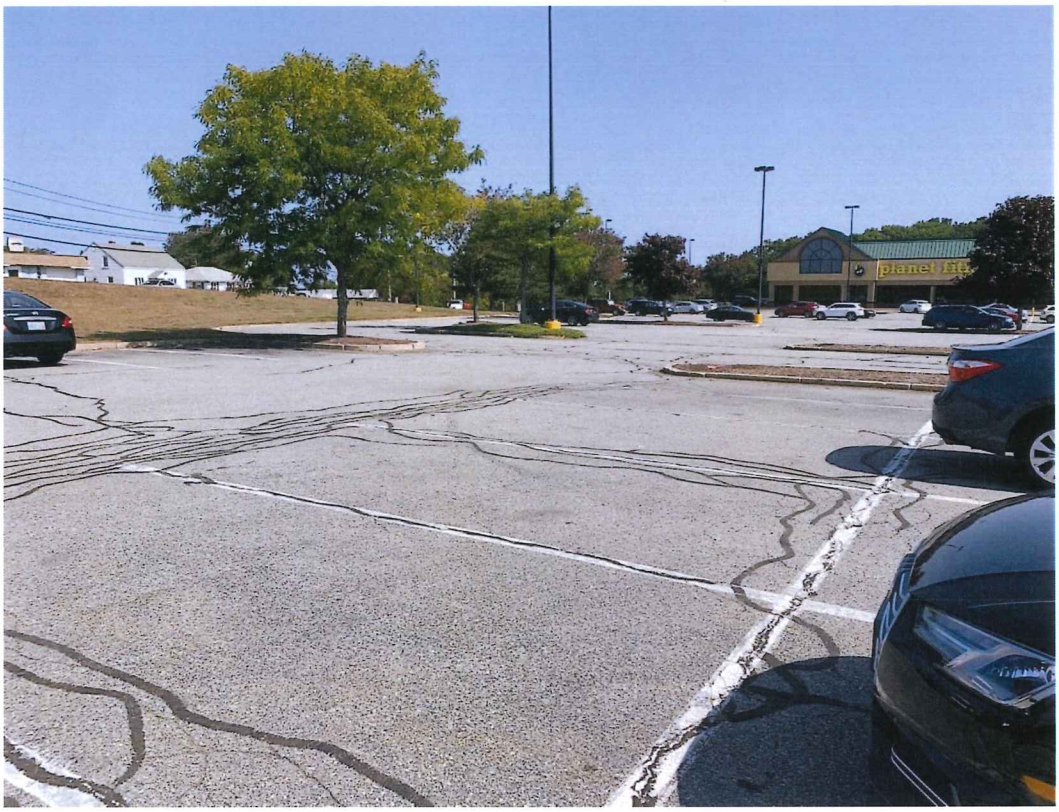
planet fitness